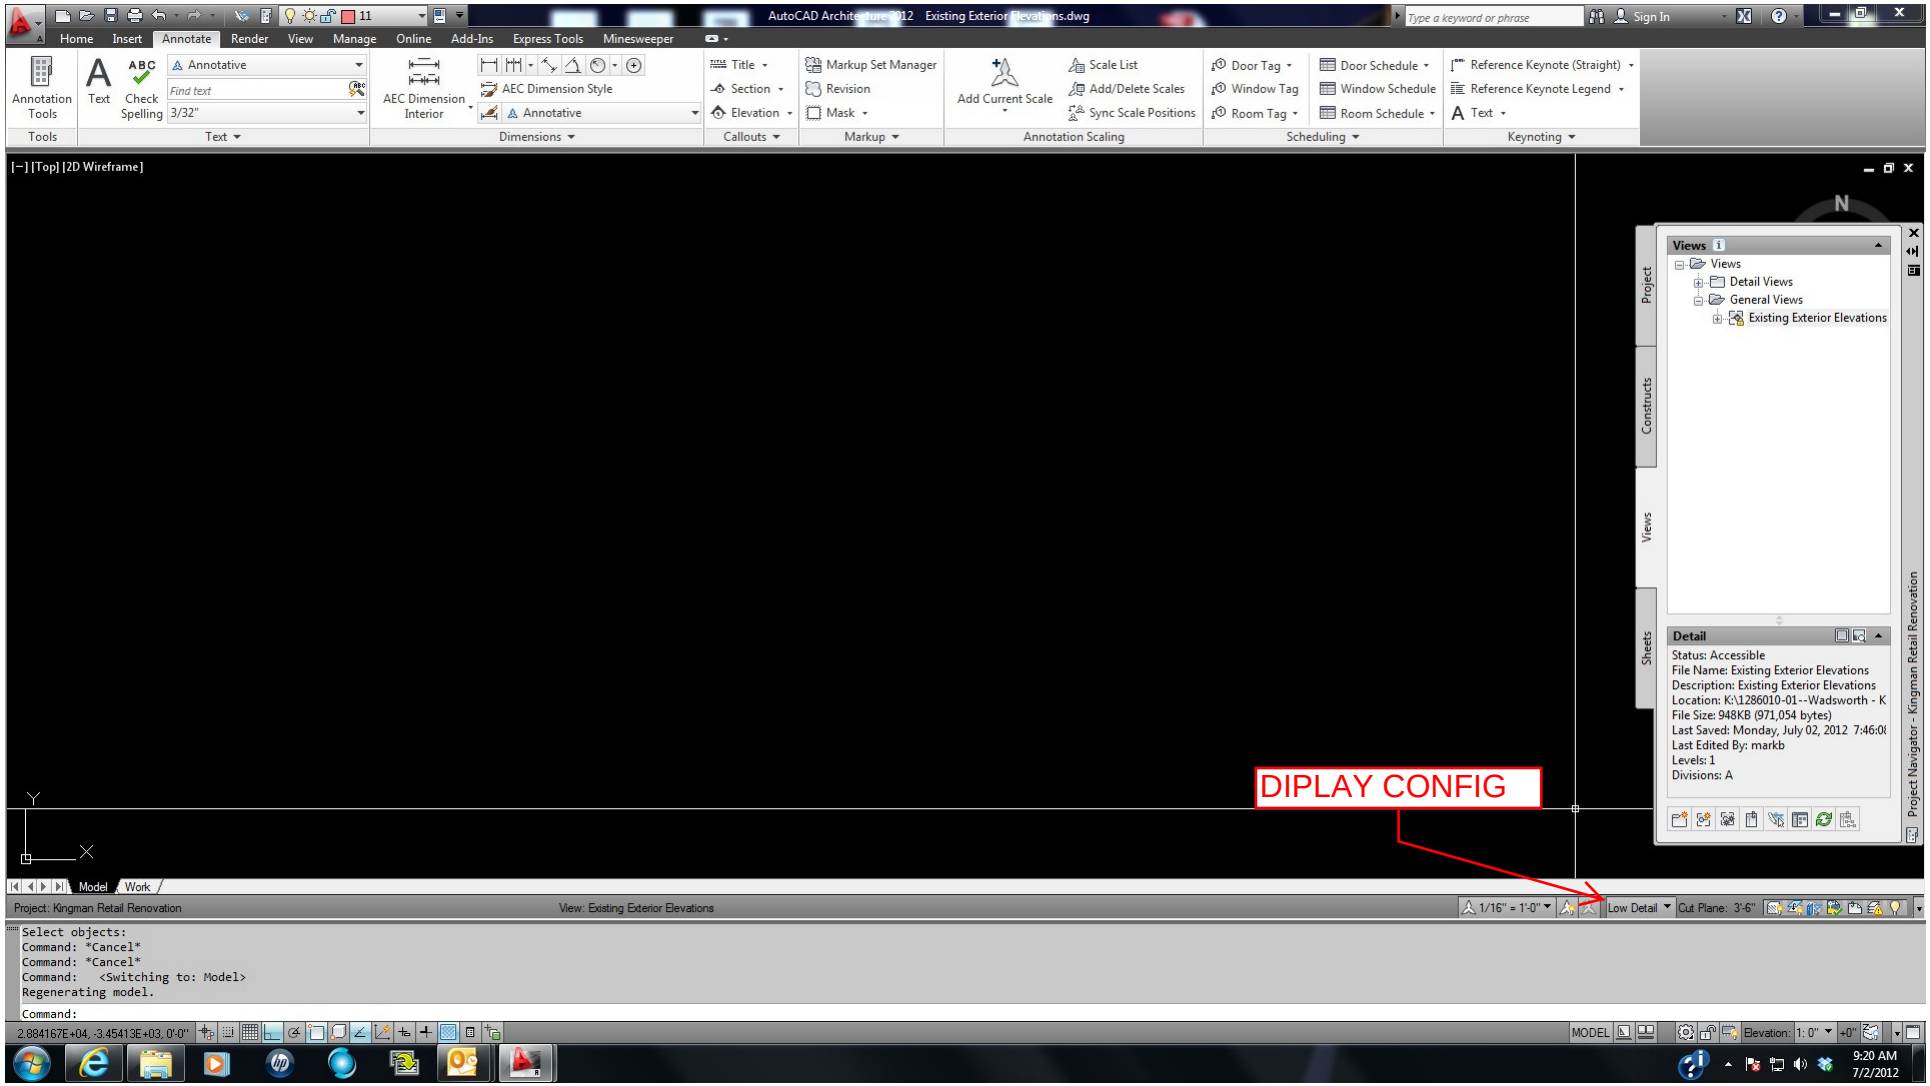
AutoCAD Architecture 2012 Existing Exterior Elevations.dwg
Home Insert Annotate Render View Manage Online Add-Ins Express Tools Minesweeper
Annotation Tools
Text
Check Spelling
Annotative
Find text
3/32"
AEC Dimension Interior
AEC Dimension Style
Annotative
Title
Section
Elevation
Markup Set Manager
Revision
Mask
Add Current Scale
Scale List
Add/Delete Scales
Sync Scale Positions
Door Tag
Window Tag
Room Tag
Door Schedule
Window Schedule
Room Schedule
Reference Keynote (Straight)
Reference Keynote Legend
Text
Tools
Text
Dimensions
Callouts
Markup
Annotation Scaling
Scheduling
Keynoting
[−] [Top] [2D Wireframe]
N
Project
Constructs
Views
Sheets
Views
Views
Detail Views
General Views
Existing Exterior Elevations
Detail
Status: Accessible
File Name: Existing Exterior Elevations
Description: Existing Exterior Elevations
Location: K:\1286010-01--Wadsworth - K
File Size: 948KB (971,054 bytes)
Last Saved: Monday, July 02, 2012 7:46:0
Last Edited By: markb
Levels: 1
Divisions: A
Project Navigator - Kingman Retail Renovation
DIPLAY CONFIG
Model
Work
Project: Kingman Retail Renovation
View: Existing Exterior Elevations
1/16" = 1'-0"
Low Detail
Cut Plane: 3'-6"
Select objects:
Command: *Cancel*
Command: *Cancel*
Command: <Switching to: Model>
Regenerating model.
Command:
2.884167E+04, -3.45413E+03, 0'-0"
MODEL
Elevation: 1: 0"
+0"
9:20 AM
7/2/2012