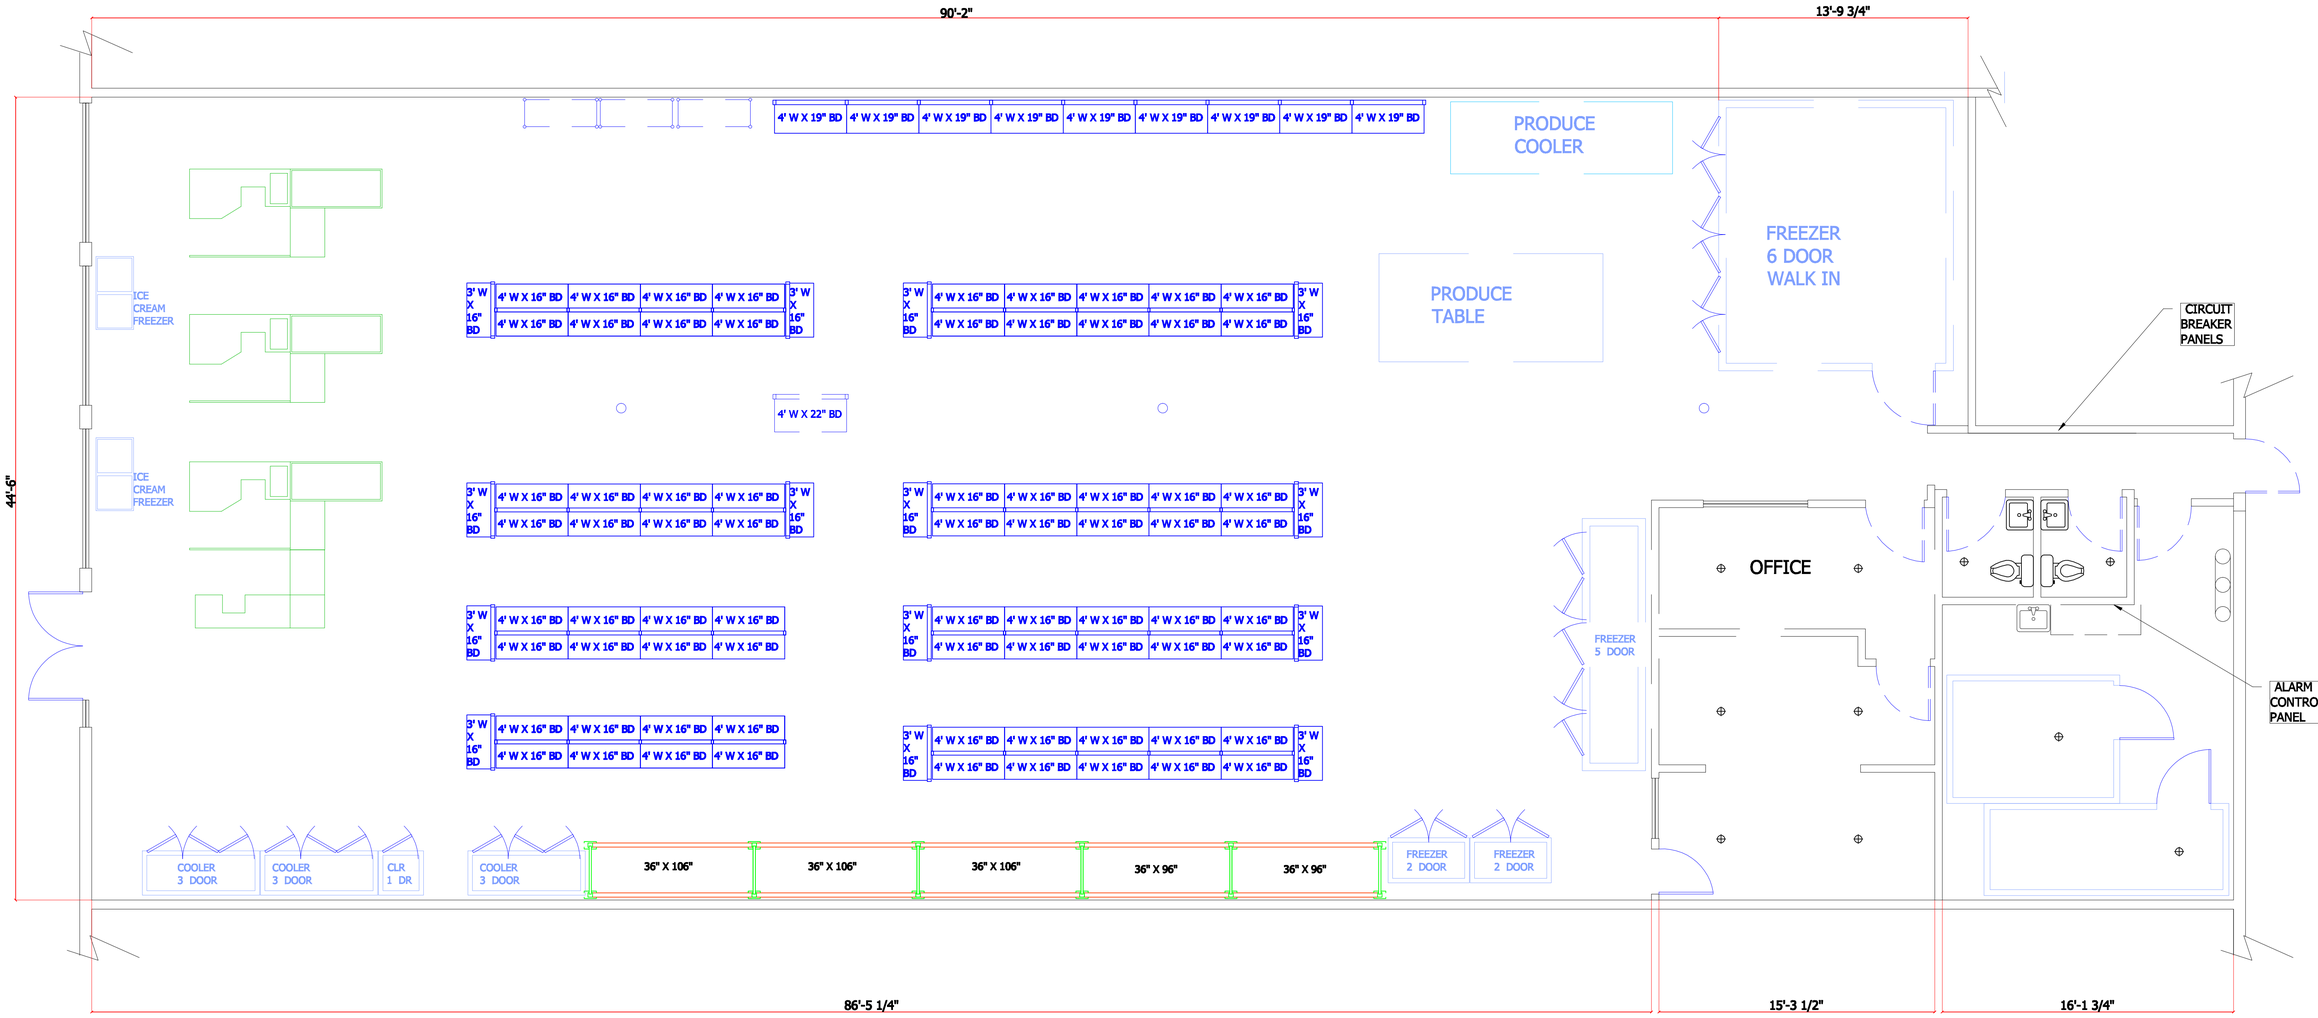

DEMO PLAN & EXISTING FLOOR PLAN

1/4" = 1'

LEGEND

EXISTING TO REMAIN

EXISTING TO BE REMOVED

4552 REGISTERED ARCHITECT
MICHAEL E. HOVLAND
STATE OF WASHINGTON

REVISION

NO.	DATE	DESCRIPTION	BY
1			
2			
3			
4			
5			
6			

THIS DRAWING AND INFORMATION CONTAINED WITHIN SHALL NOT BE COPIED, REPRODUCED OR USED BY UNAUTHORIZED PARTIES, OR USED FOR ANY OTHER PURPOSES UNLESS EXPRESSLY AUTHORIZED BY CONTRACT OR WRITTEN CONSENT FROM MR. RACKS, LLC. ALL REPRODUCTIONS ARE REQUIRED TO DISPLAY THIS NOTICE.

Mr. Racks, LLC
CONTRACTOR'S LICENSE # MRRACL924BN
500 SW 16TH ST, RENTON, WA 98057 425-207-0058

WHERE CUSTOMERS ARE FIRST

APPROVED BY
DATE

DRAWINGS PREPARED FOR
APNA BAZAR
2245 148TH AVE NE
BELLEVUE, WA 98007
EXISTING & DEMO FLOOR PLAN

DRAWN BY: JF

SCALE: 1/4" = 1'-0"

DATE: 02-25-14

DRAWING NO:

CHECKED BY:

SHEET NO. 3

OF 9 SHEETS