 

EXISTING CONDITIONS & DEMO

SCALE: N.T.S.

CITY OF JACKSONVILLE, NORTH CAROLINA
DEPARTMENT OF PUBLIC SERVICES

RIVERWALK PARK SPLASHPAD

FINAL DRAWING

NOT RELEASED
FOR CONSTRUCTION

815 New Bridge St
Jacksonville, NC. 28541
Phone: (910) 938-5249
Fax: (910) 938-5278

REVISIONS		
NO.	BY:	DATE:	REMARKS:

OCT 2012

DRWN BY: HKH

CHKD BY: AHC

DRAWING NUMBER

C1

RIVERWALK PARK SPLASH PAD