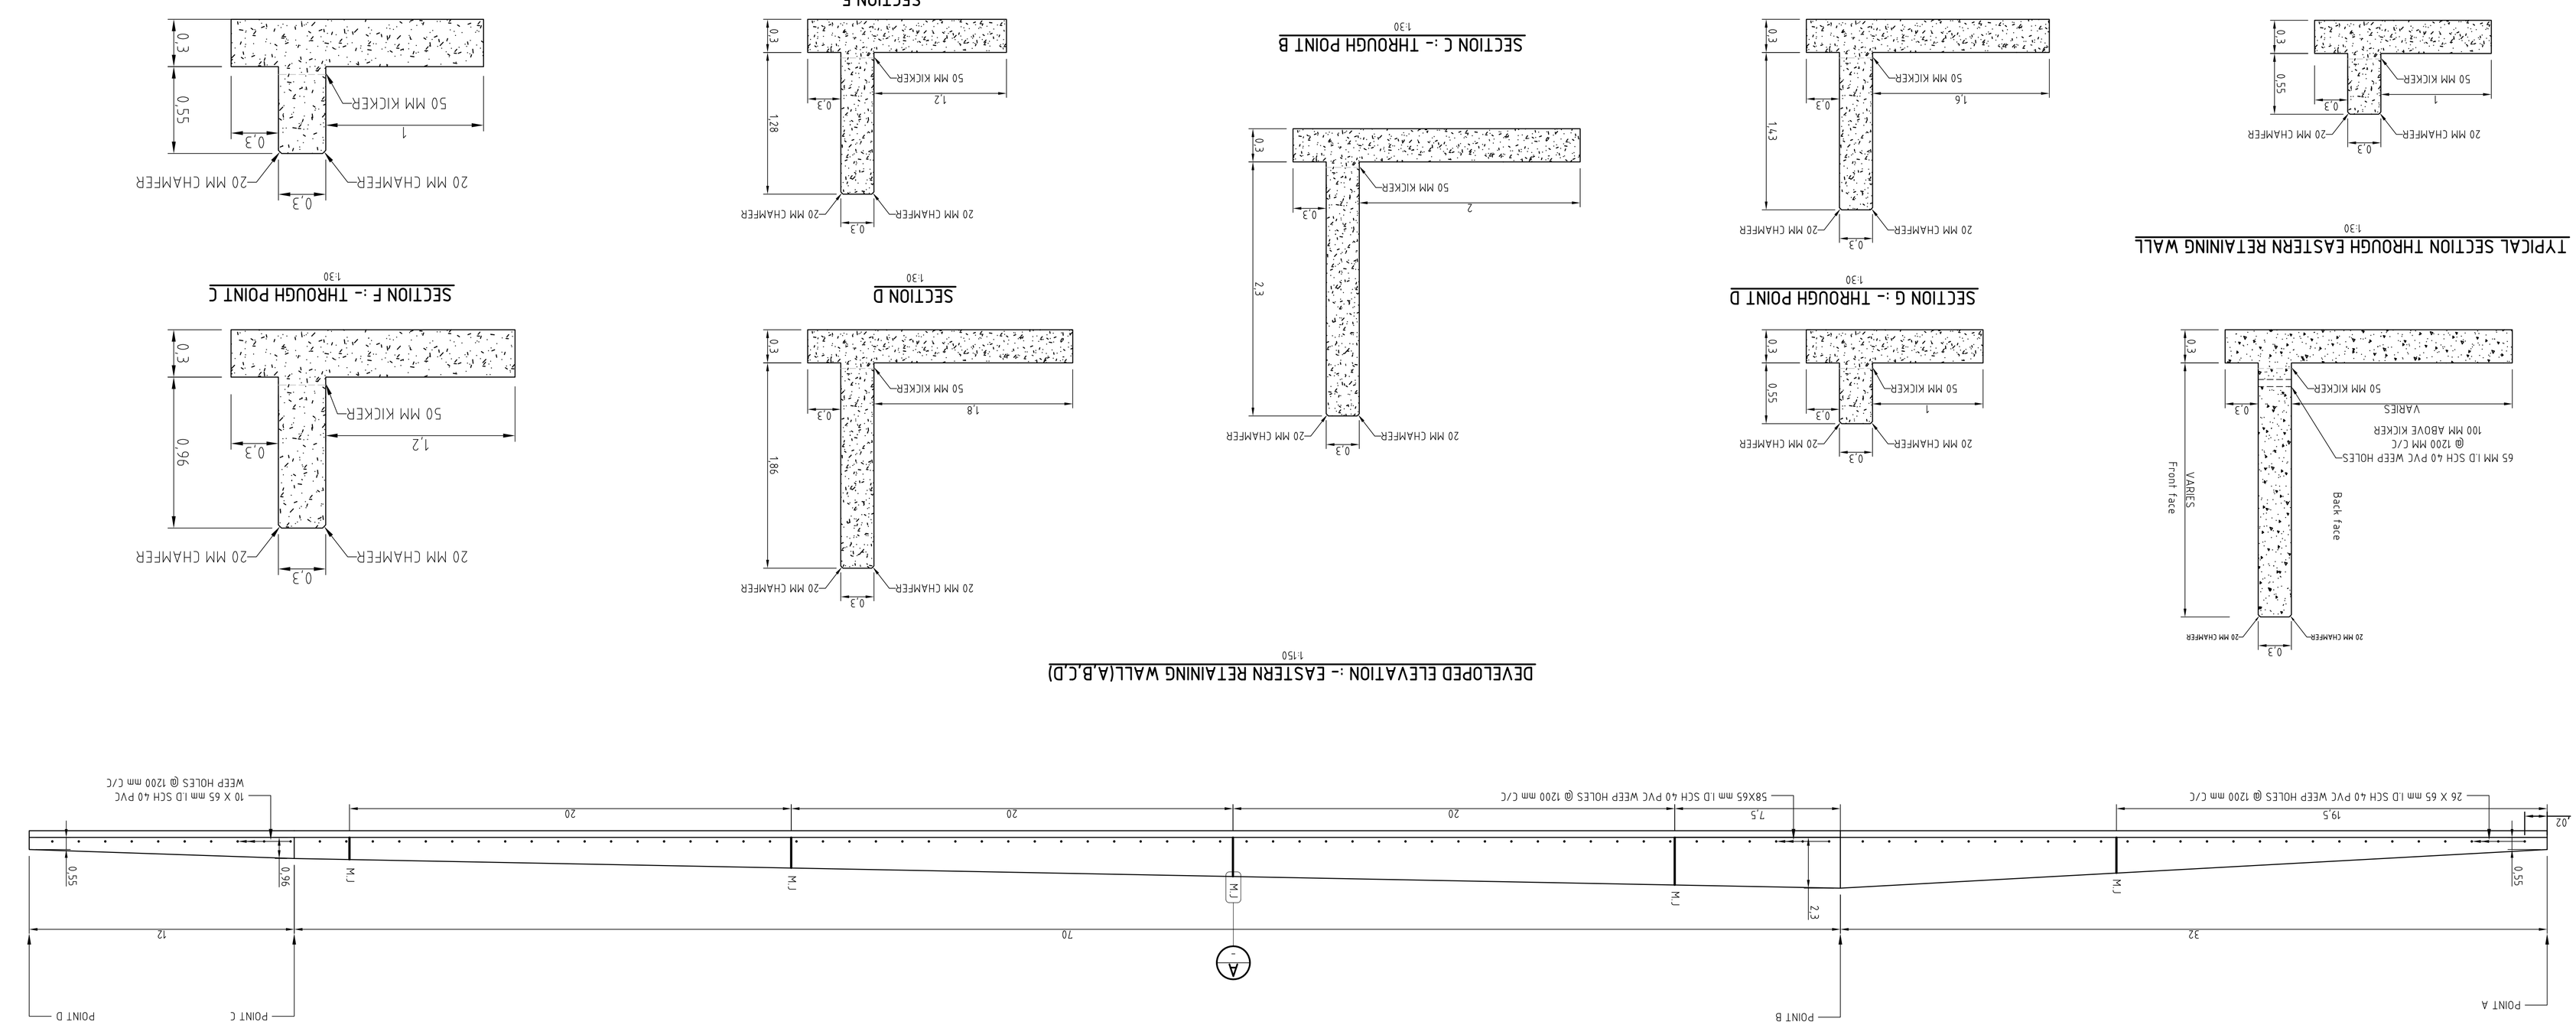

TYPICAL SECTION THROUGH EASTERN RETAINING WALL
1:30

SECTION A :- THROUGH POINT A
1:30

SECTION B
1:30

SECTION G :- THROUGH POINT D
1:30

SECTION C :- THROUGH POINT B
1:30

SECTION E
1:30

SECTION D
1:30

SECTION F :- THROUGH POINT C
1:30

SECTION G
1:30