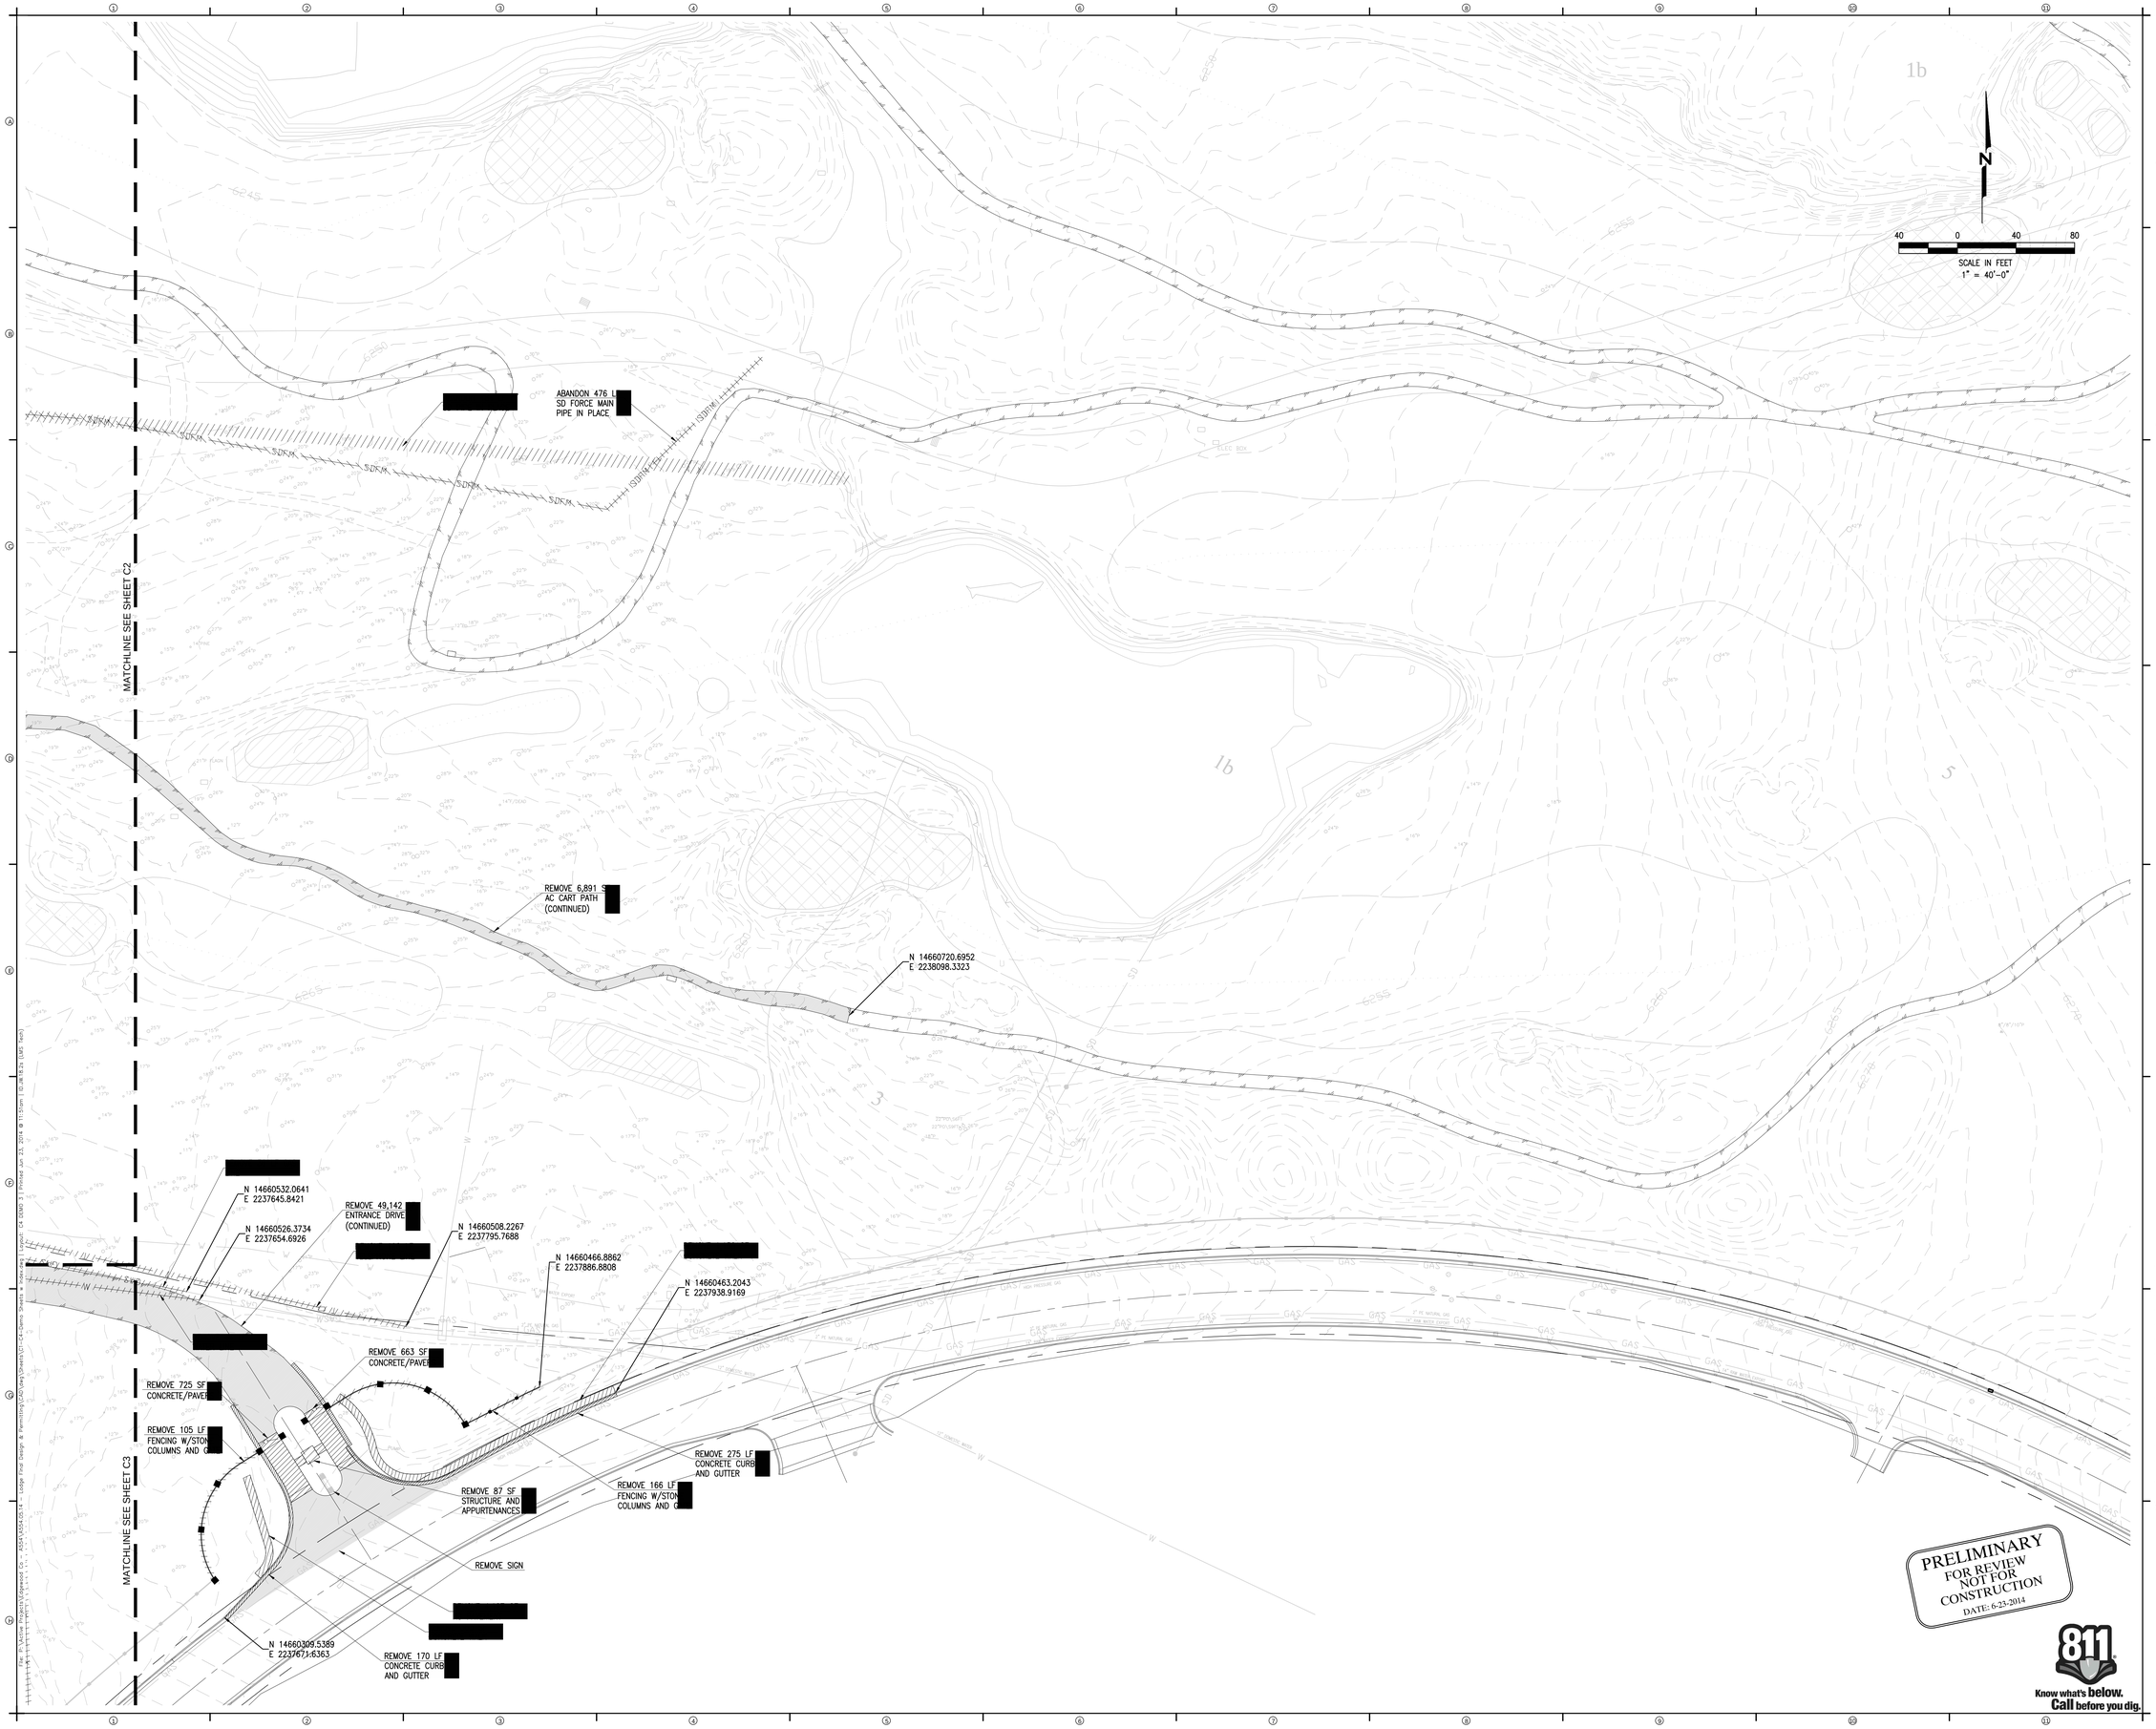

DESIGNWORKSHOP

Landscape Architecture • Land Planning
Urban Design • Tourism Planning

Asheville • Aspen • Denver •
Salt Lake City • Austin • Lake Tahoe

120 East Main Street
Aspen, Colorado 81611
(970)-925-8354
Facsimile (970) 920-1387

WWW.DESIGNWORKSHOP.COM

CCY ARCHITECTS

228 Midland Avenue
Post Office Box 529
Basalt Colorado 81621
970-927-4925
fax 970-927-8578
info@ccyarchitects.com

NCE

155 Hwy 50, Suite 204
Stateline, Nevada 89449
(775) 588-2505 * Fax (775) 588-2607

REGISTERED PROFESSIONAL ENGINEER
JACK W. NORBERG
Exp. 12/31/15
CIVIL
No. 7221
STATE OF NEVADA

EDGEWOOD LODGE & GOLF COURSE IMPROVEMENT PROJECT

EDGEWOOD COMPANIES

STATELINE, NEVADA

ISSUE DATE: June 23, 2014

REVISIONS

#	DATE	DESCRIPTION

PROJECT NO:	A554.05.14
DESIGNED BY:	BDA
DRAWN BY:	KH
CHECKED BY: JN	DATE: 06-21-2014

DEMOLITION PLAN

SHEET NUMBER

C4

© COPYRIGHT DESIGNWORKSHOP, INC.