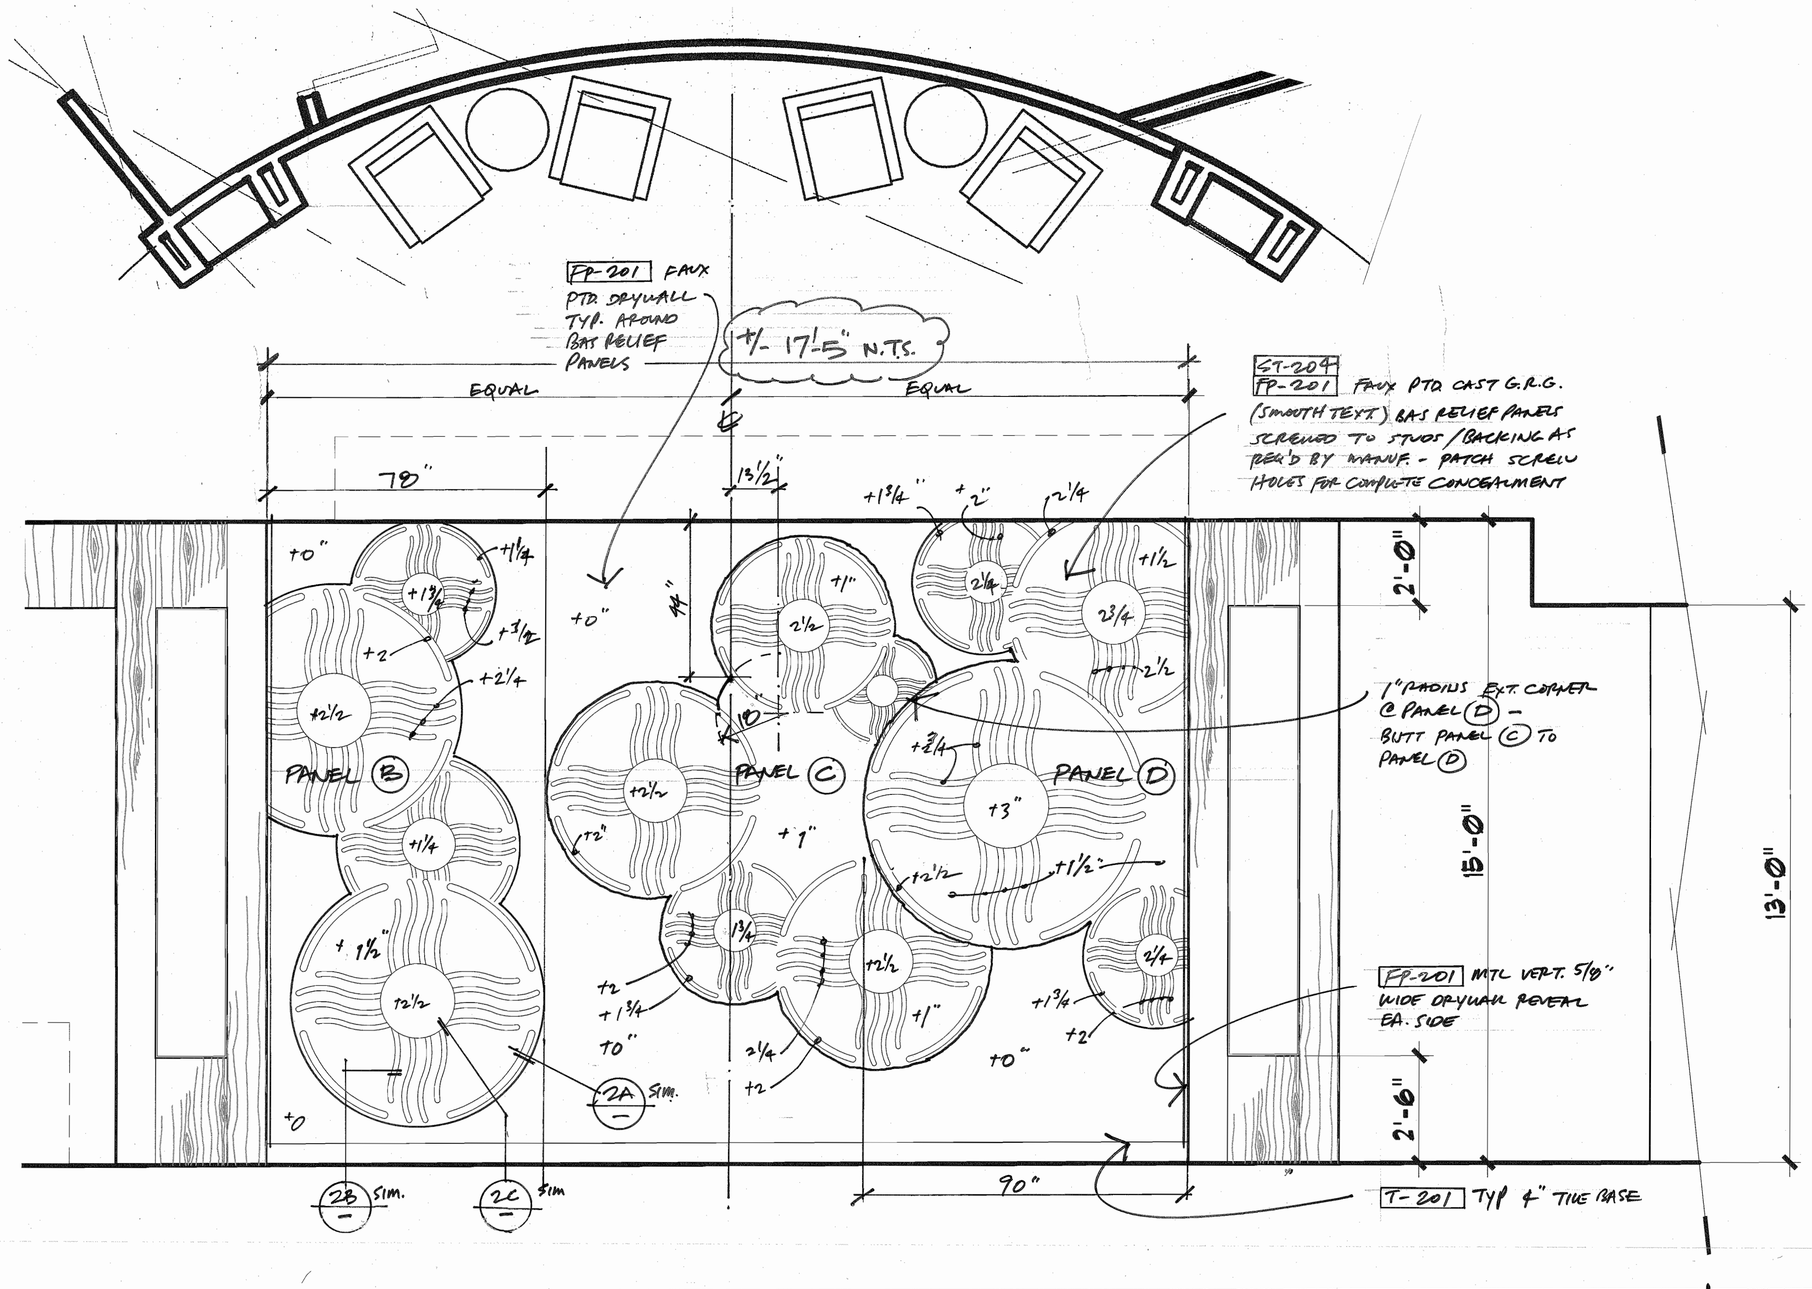

ENLARGED BAS RELIEF PLAN/ELEV.

SCALE 1/2"=1'-0" 1

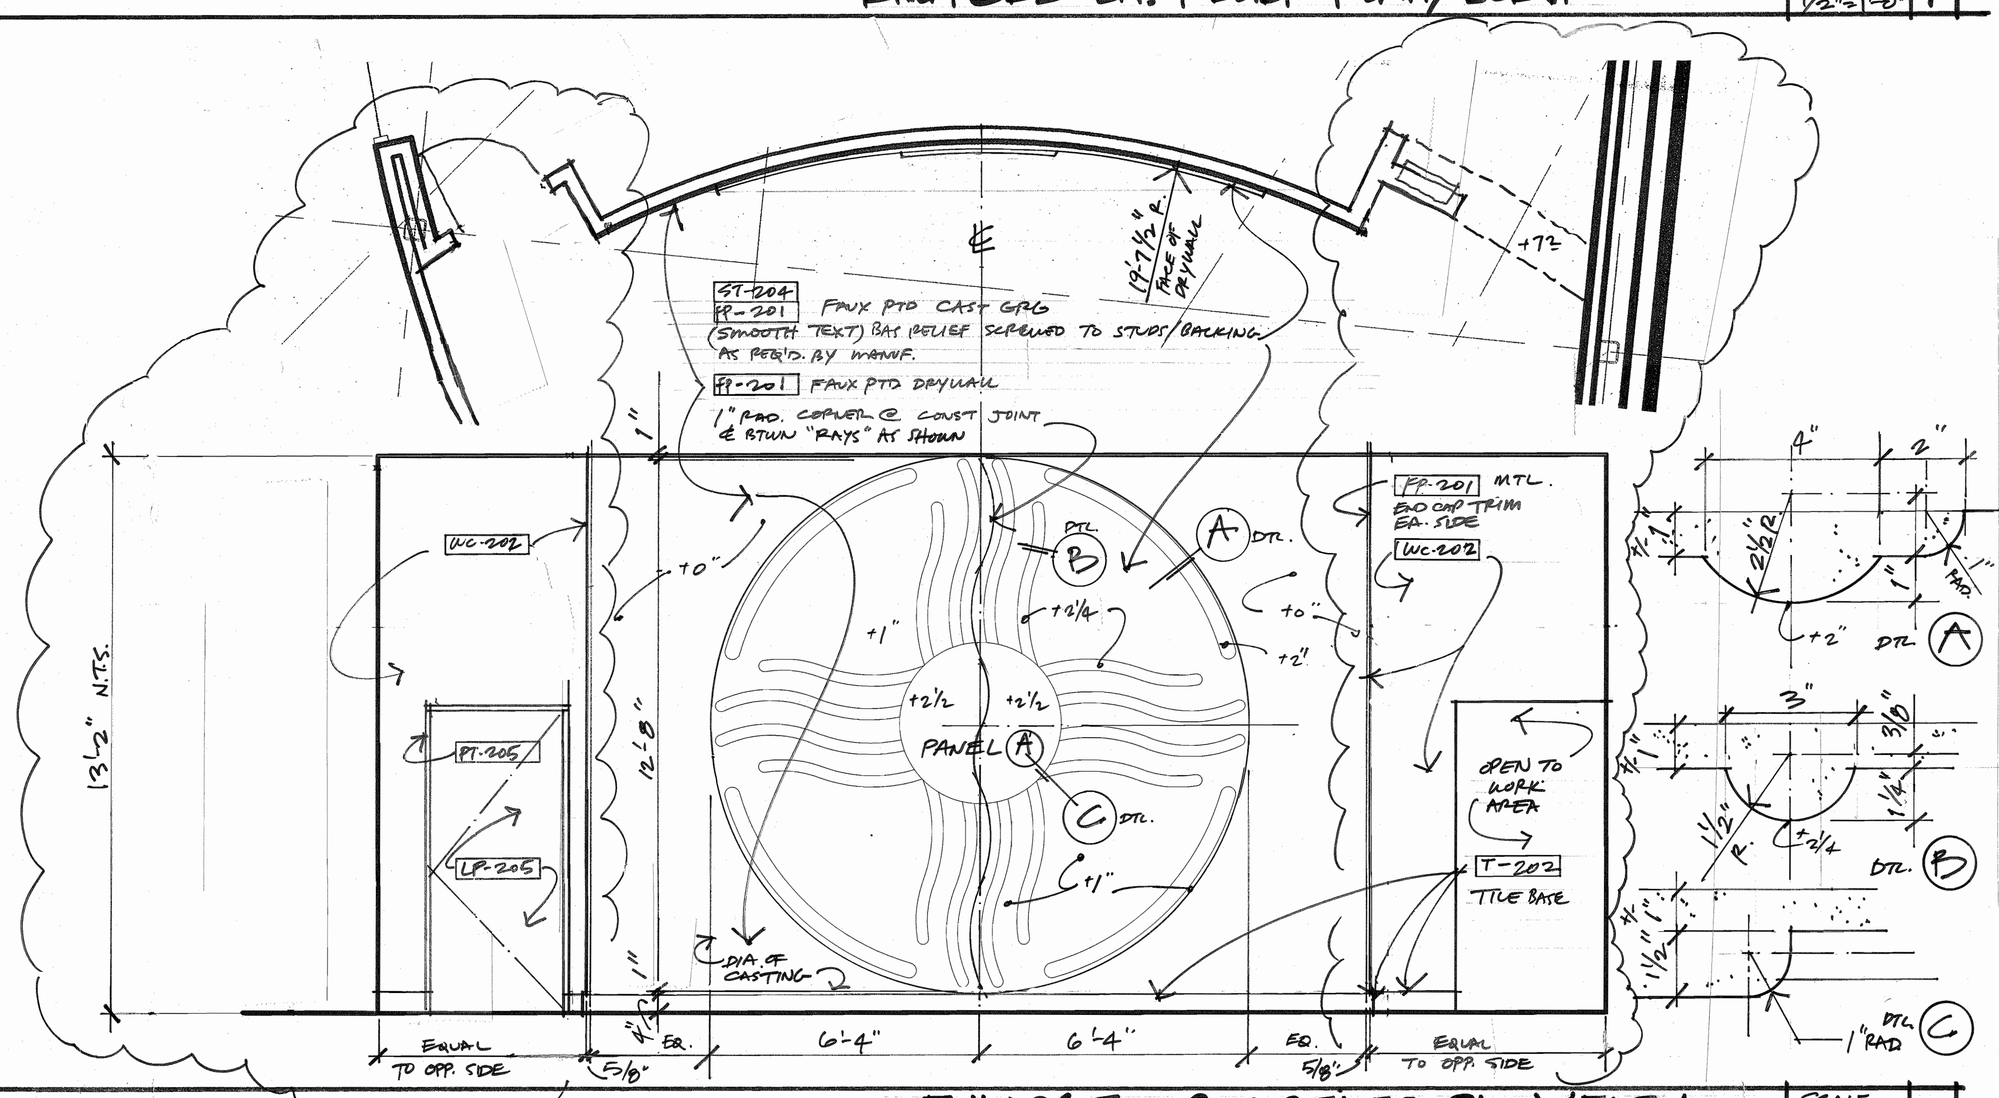

ENLARGED BAS RELIEF PLAN/ELEV.

SCALE 1/2"=1'-0" 2

NO	DATE	REV.	DSN CHK BY

DATE 11-09-13
DRAWN BY
CHECKED BY

ZIA PARK HOTEL
HOBBS, NM

2850

NOTE:
THESE DRAWINGS ARE REPRESENT DESIGN INTENT ONLY AND DO NOT INCLUDE BUILDING AND TRADE VALIDATION. ALL CONSTRUCTION DRAWINGS SHALL BE STAMPED BY A LICENSED ARCHITECT OR ENGINEER. THESE DRAWINGS ARE PRESENTATION INTENDED TO DEFINE THE SIZE, SHAPE AND ARRANGEMENT OF ALL MAJOR PROJECT COMPONENTS FROM AVAILABLE INFORMATION. CONTRACTORS ARE TO FIELD VERIFY DIMENSIONS. IT SHALL BE THE RESPONSIBILITY OF CONTRACTORS TO CONSTRUCT ALL ELEMENTS IN ACCORDANCE WITH APPLICABLE CODES AND METHODS REQUIRED TO CONSTRUCT THE DESIGN CONCEPT IN COMPLIANCE WITH APPLICABLE CODES, REGULATIONS, ENGINEERING CALCULATIONS AND ENVIRONMENTAL CONDITIONS. ELECTRICAL OUTLETS, LIGHTING FIXTURES, MECHANICAL EQUIPMENT AND OTHER ELECTRICAL REQUIREMENTS ARE NOT THE RESPONSIBILITY OF GENESIS ASSOCIATES. PLEASE REFER TO CONSULTANT DRAWINGS FOR ANY NOTATION TO MATCH EXISTING CREATING EXACT LOCATIONS AND ELECTRICAL REQUIREMENTS. ALL ELECTRICAL REQUIREMENTS ARE TO BE VERIFIED WITH ACTUAL JOB SITE LOCATION AS TO ASSURE ANY STRUCTURAL, MECHANICAL AND OR FINISH CONFLICTS. REFER TO SPECIFICATIONS FOR ADDITIONAL INFORMATION RELATING TO SPECIFIC LOCATION.

BAS RELIEF FIXT.

LOWRISE

OWNER CHANGES/I.D COORDINATION 12-05-2014

GENESIS associates
3000 W. MacArthur Blvd., Ste. 220, Santa Ana, CA 92704 (714) 668-5711

ID 2/8.1 of