C.I.P. CONCRETE PILE SCHEDULE:

P-1:

C.I.P. CONCRETE WALL SCHEDULE:

CW-1: 200 WIDE CONCRETE WALL
R/W

CW-2: 250 WIDE CONCRETE WALL
R/W

C.I.P. CONCRETE GRADE BEAM SCHEDULE:

GB-1: 200 x _____ GRADE BEAM
R/W

C.I.P. CONCRETE SLAB SCHEDULE:

SL-1: _____ SLAB ON GRADE
R/W

SL-2: _____ STRUCTURAL SLAB
ON 150 VOIDFORM
R/W

SL-3: 300 ELEVATOR PIT SLAB
R/W

C.I.P. CONCRETE COLUMN SCHEDULE:

CC-1:

MASONRY WALL SCHEDULE:

MW-1:

MW-2:

STEEL STUDWALL SCHEDULE:

SW-1:

STEEL COLUMN SCHEDULE:

SC-1:

SC-2:

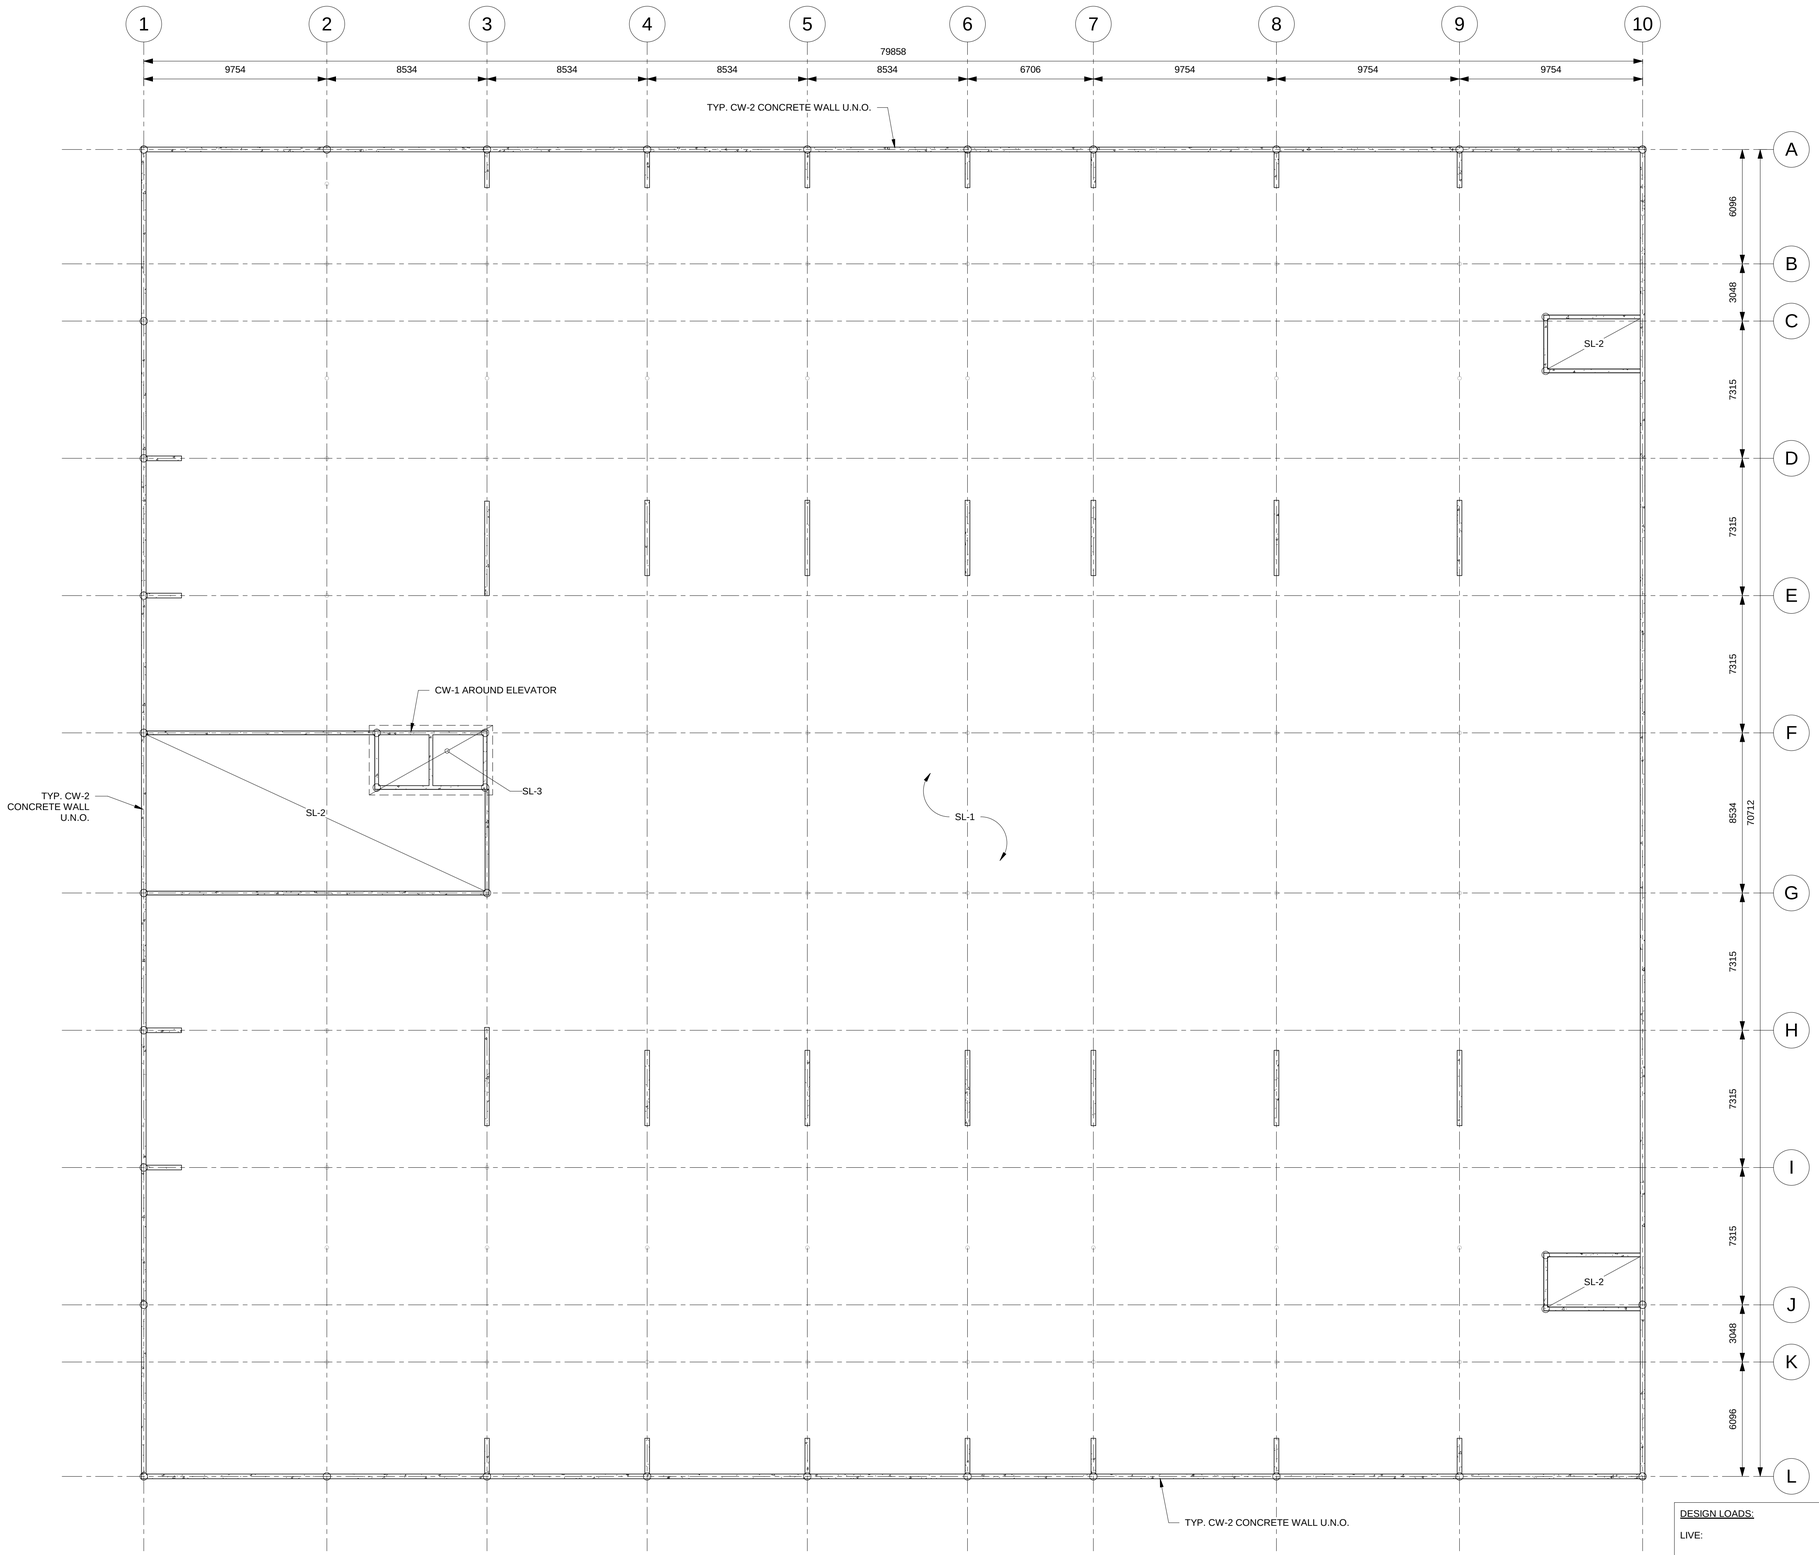

1 / S-1 FOUNDATION & PARKADE FLOOR FRAMING PLAN
1 : 150

DESIGN LOADS:

LIVE:

DEAD:

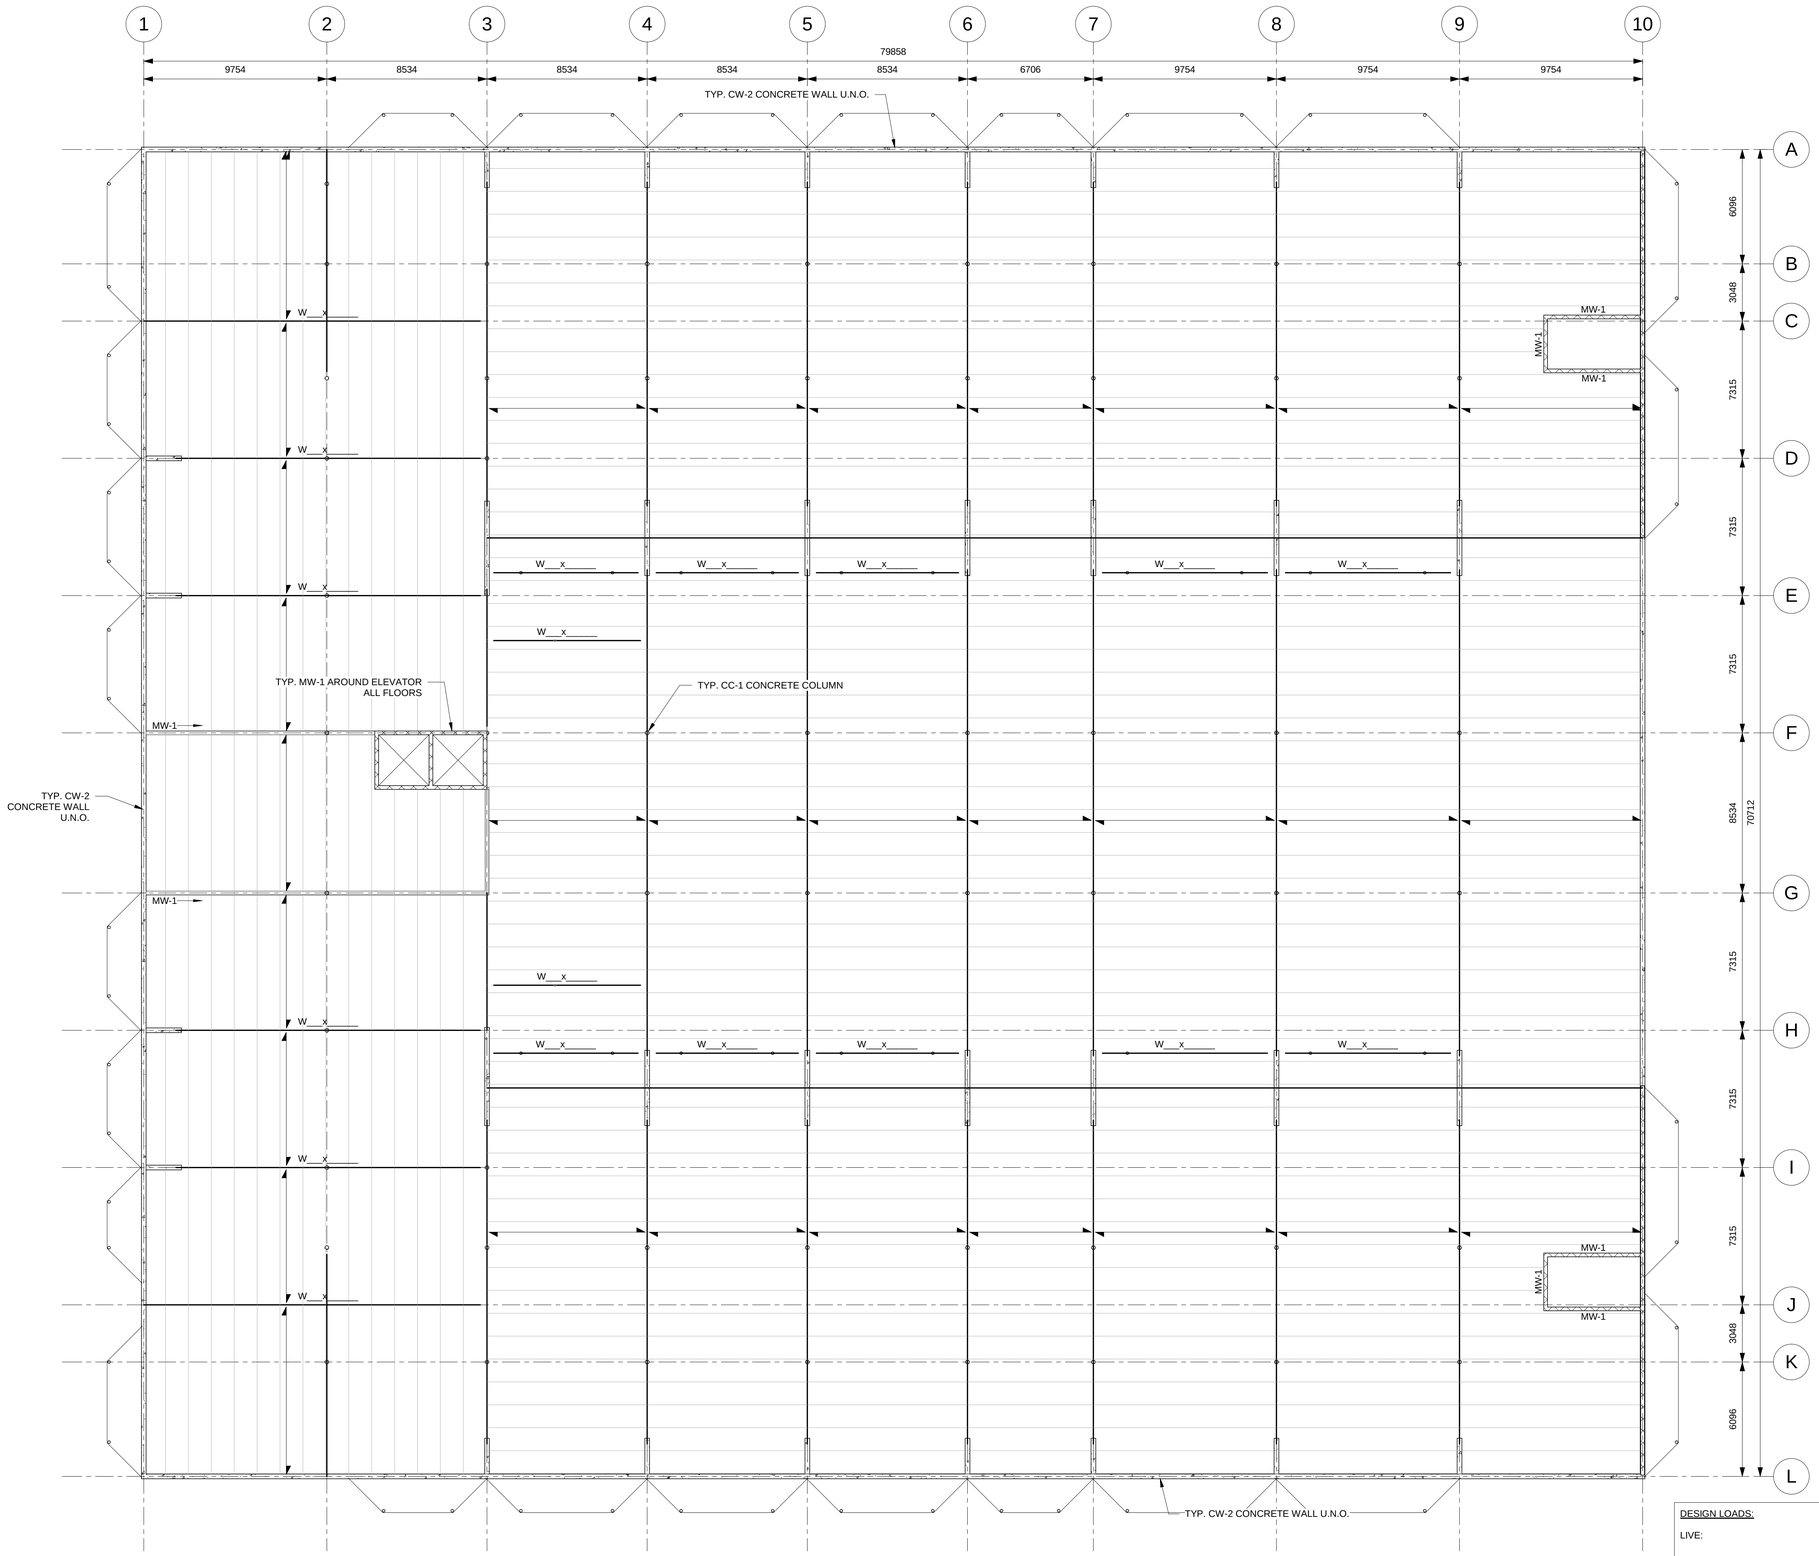

1 S-2 MAIN FLOOR FRAMING PLAN
1 : 150

DESIGN LOADS:

LIVE:

DEAD:

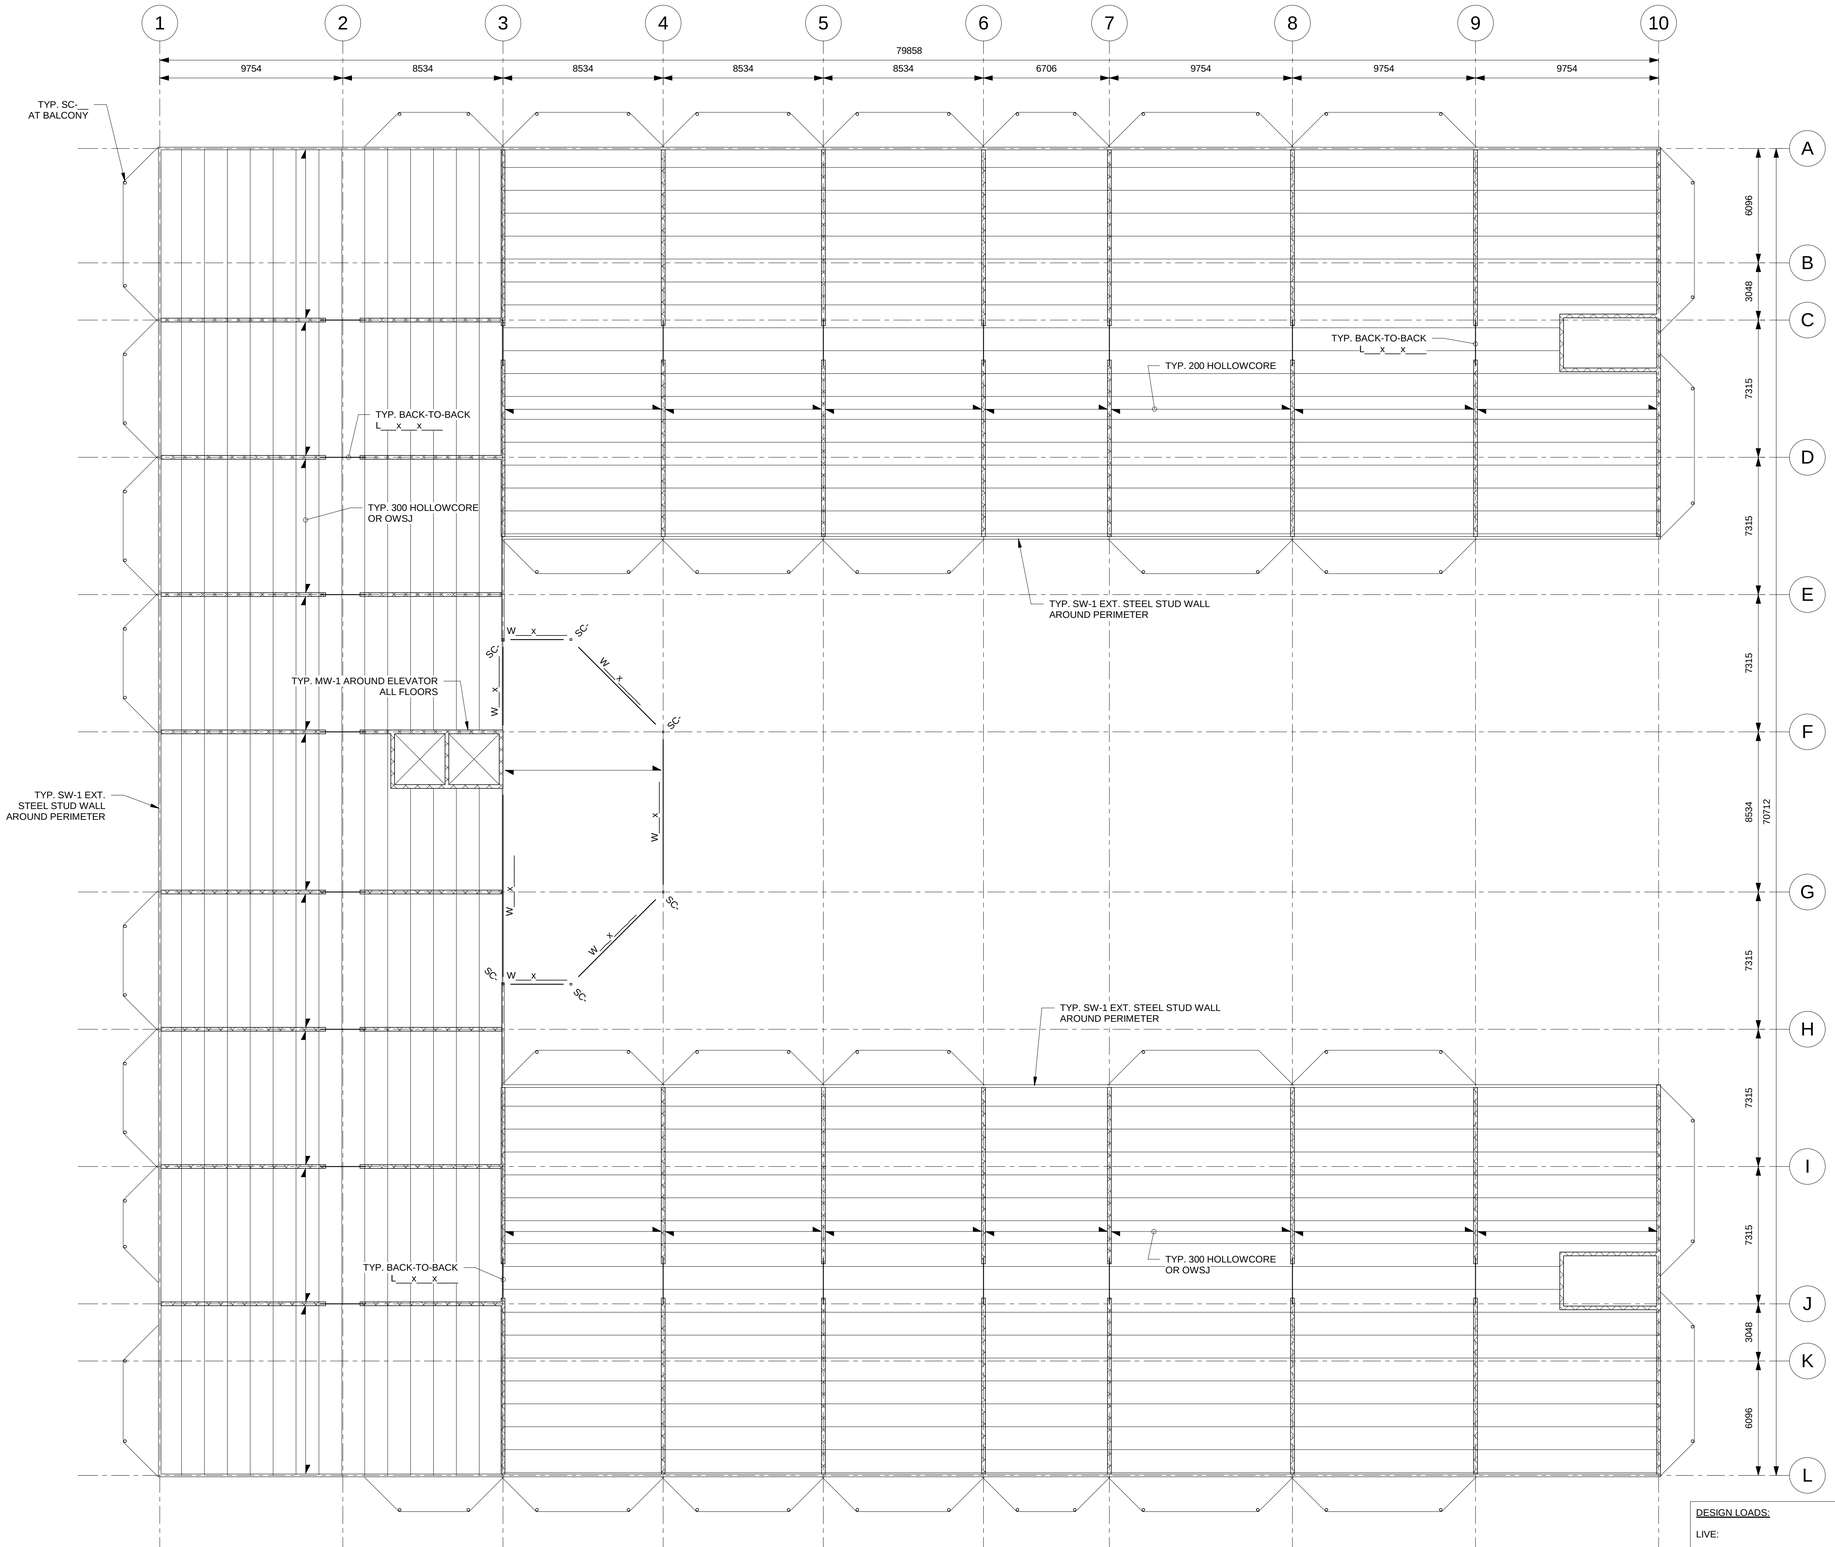

1 / S-3 2ND FLOOR FRAMING PLAN
1 : 150

DESIGN LOADS:

LIVE:

DEAD:

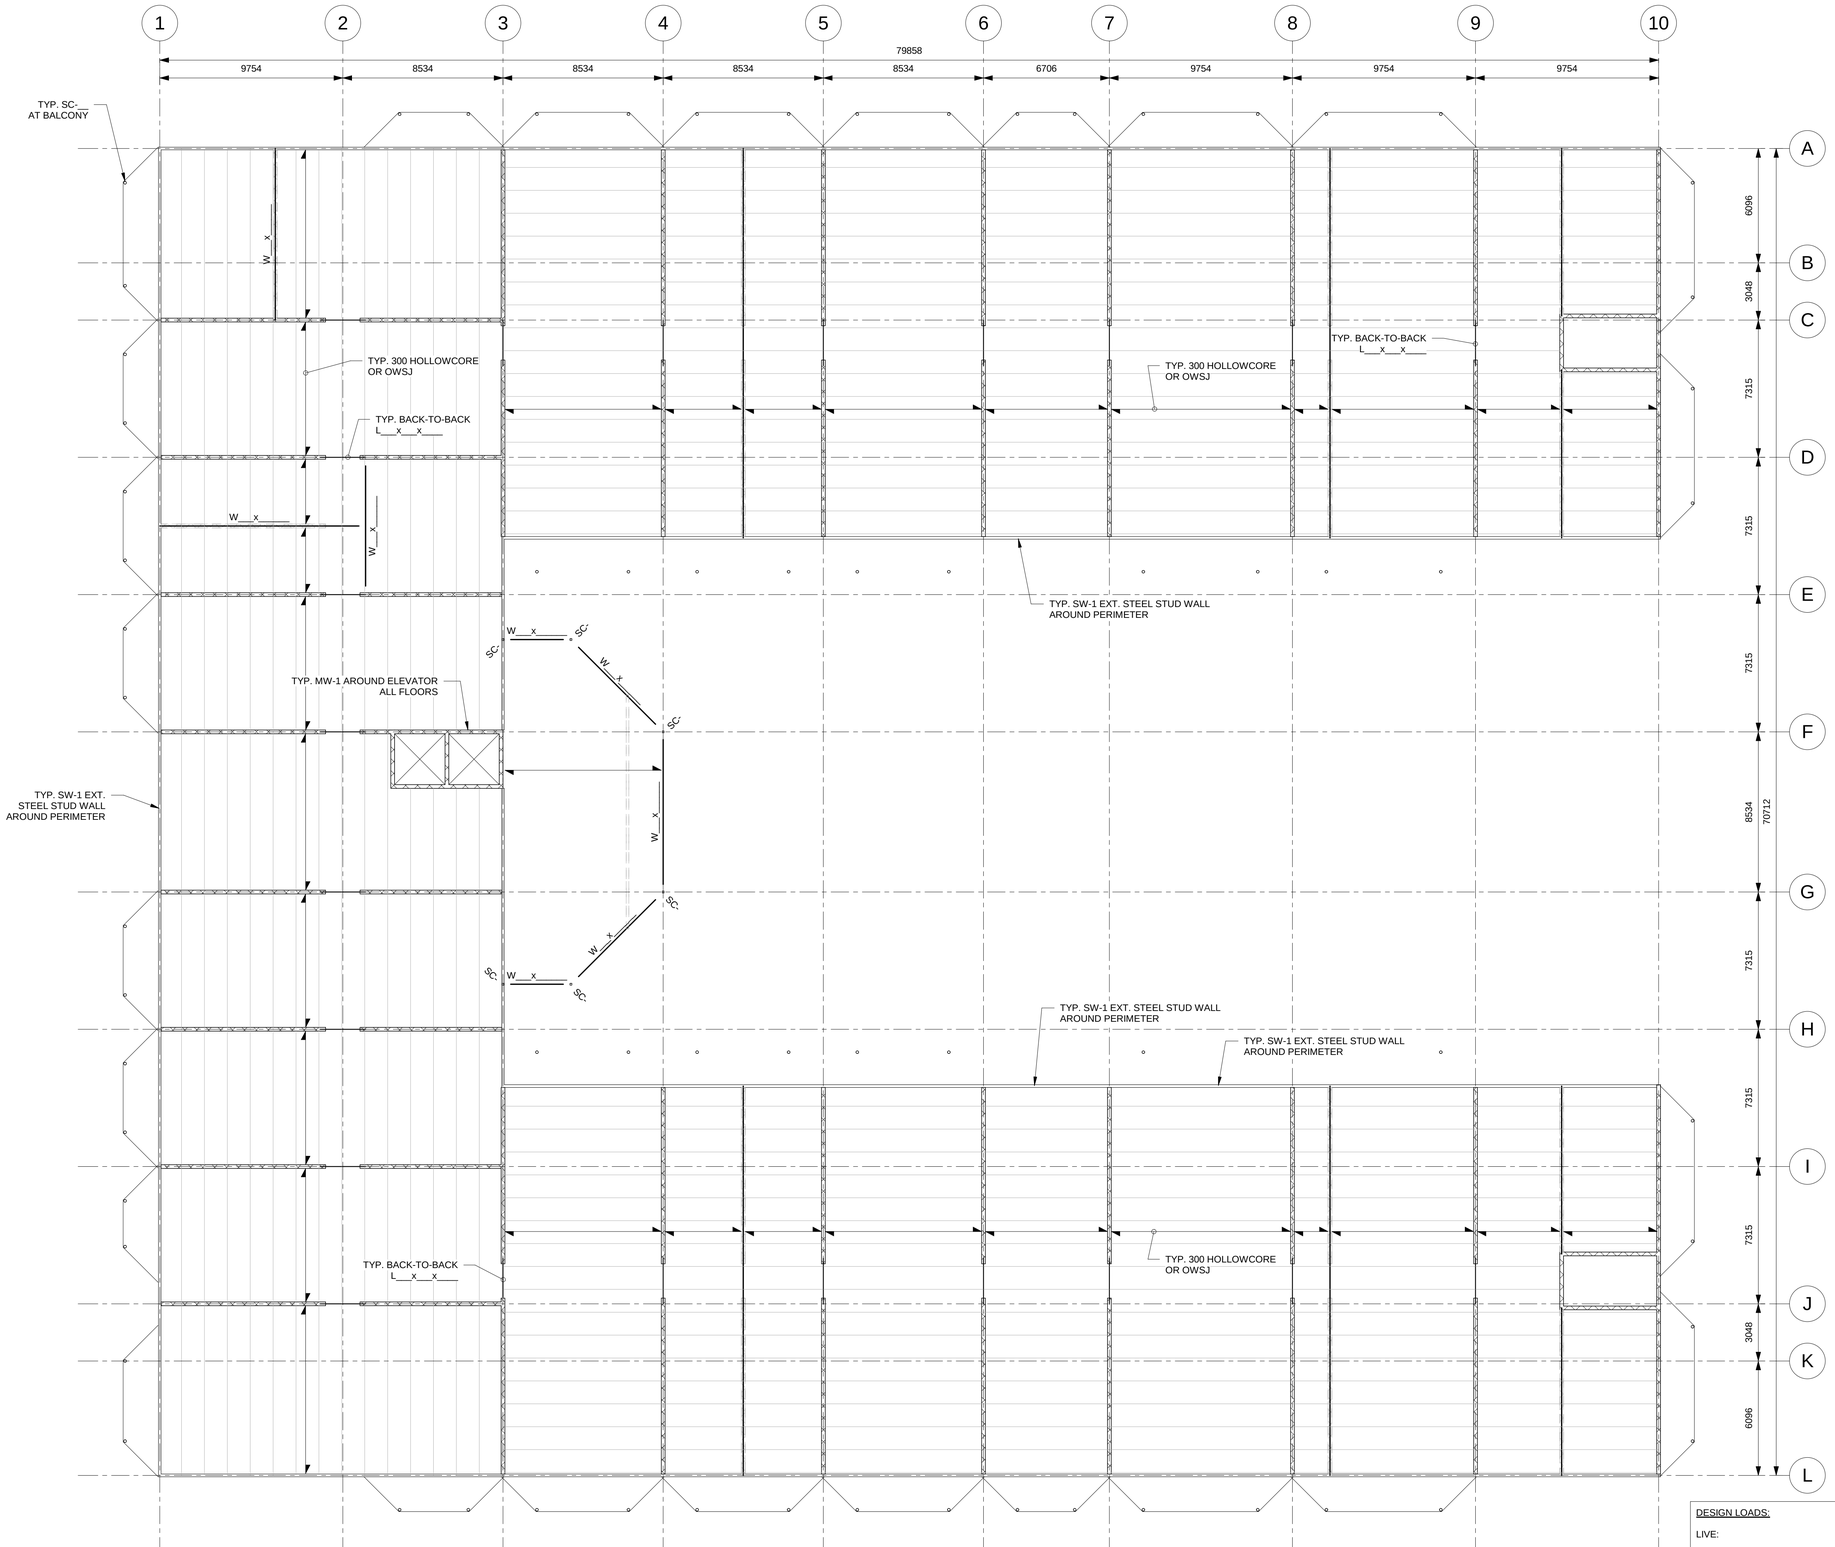

1 / S-4 3RD FLOOR FRAMING PLAN
1 : 150

DESIGN LOADS:

LIVE:

DEAD:

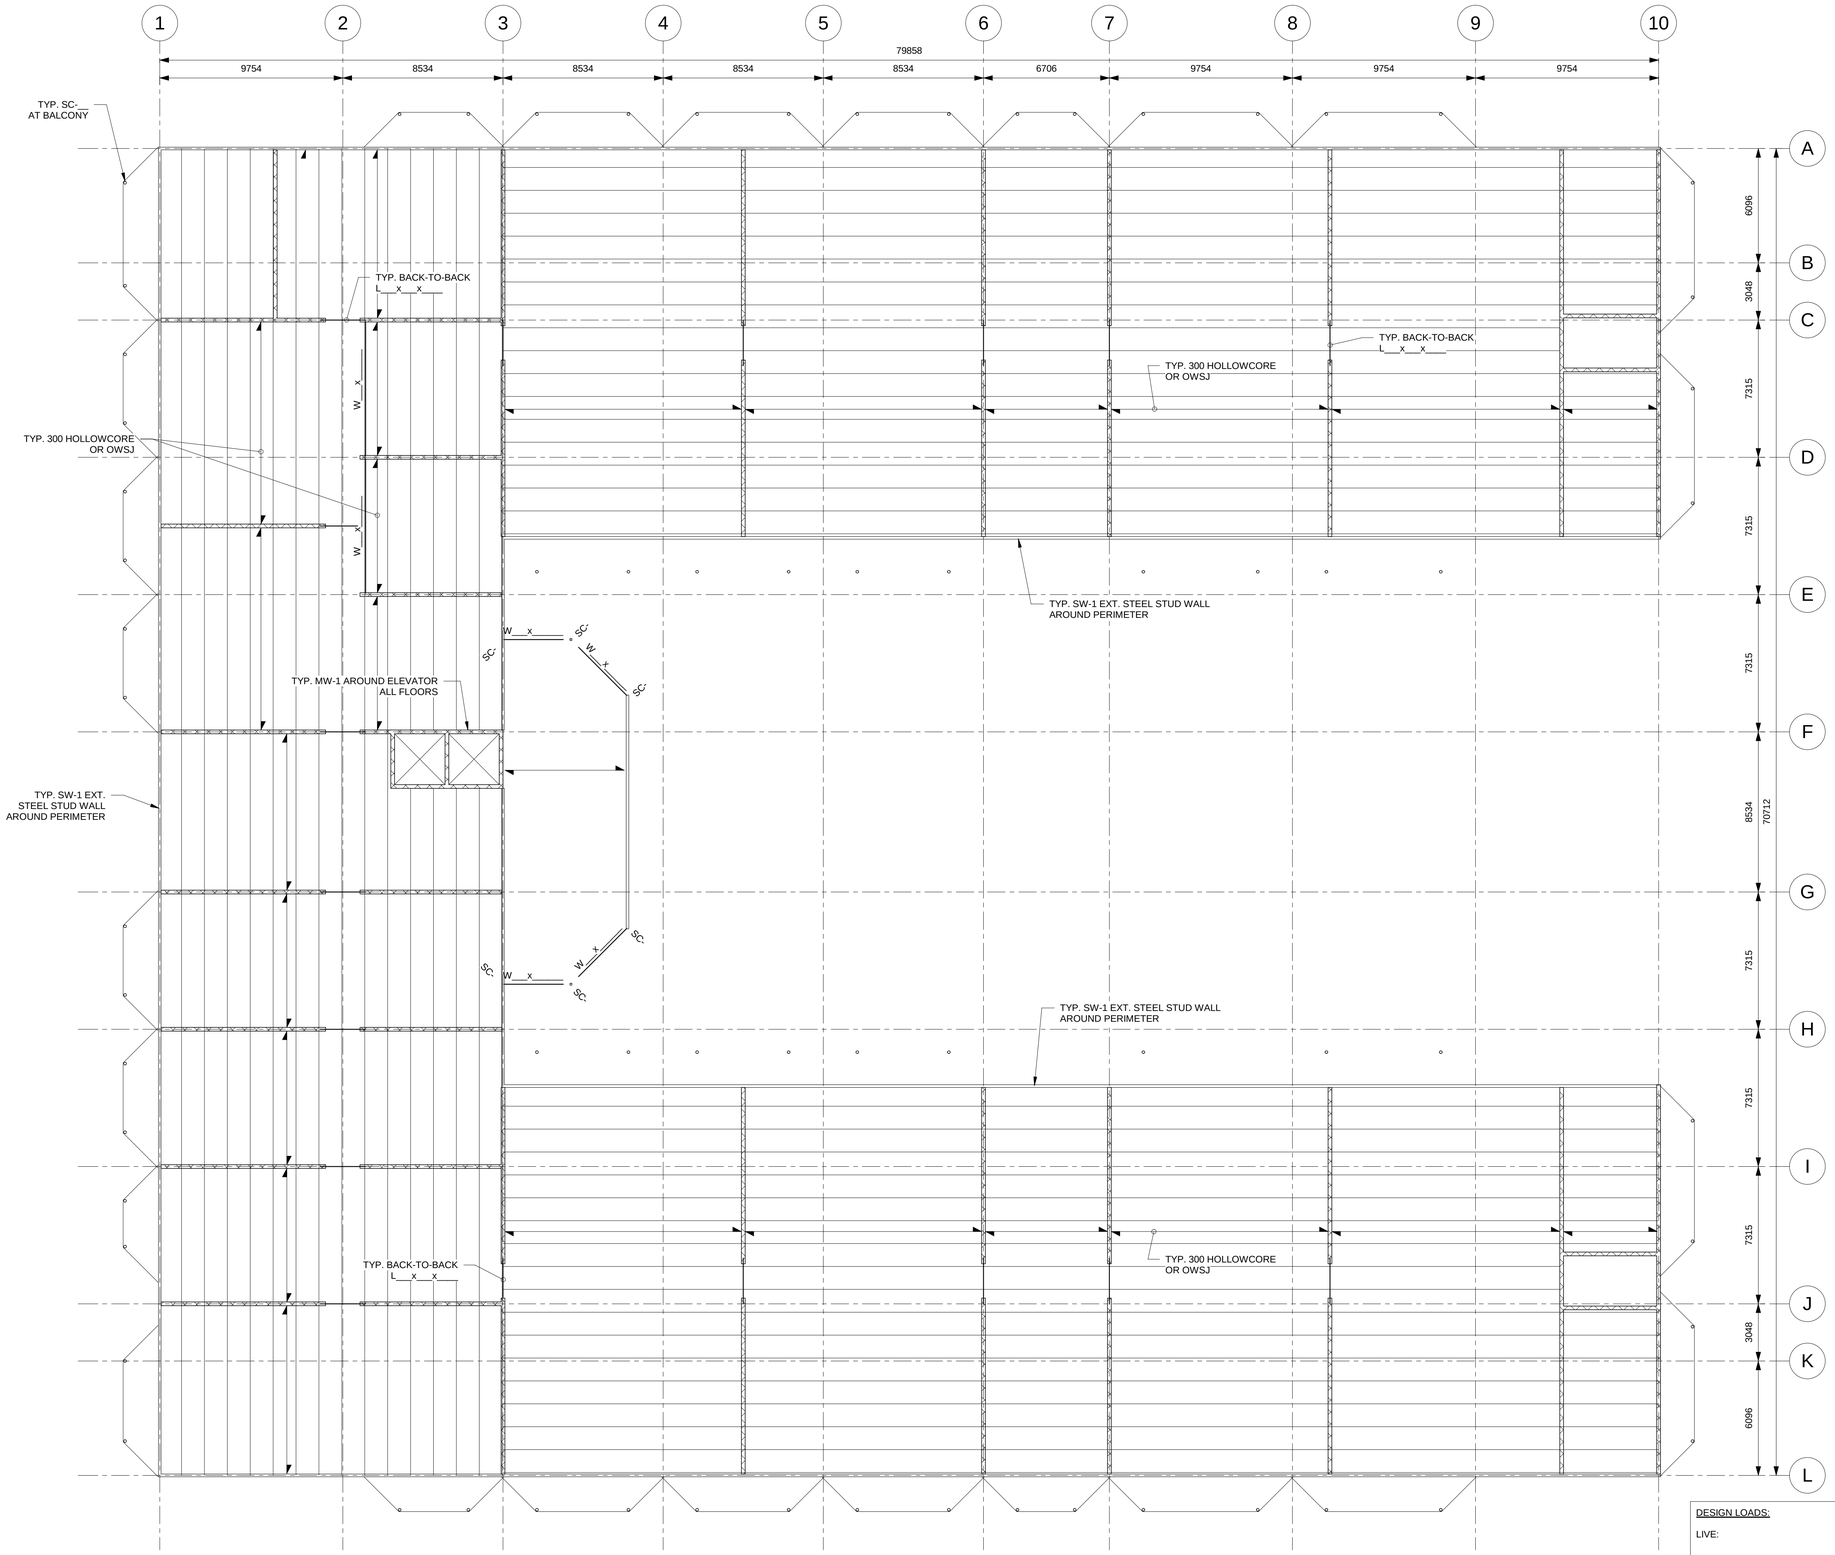

1 / S-5 4TH FLOOR FRAMING PLAN
1 : 150

DESIGN LOADS:

LIVE:

DEAD:

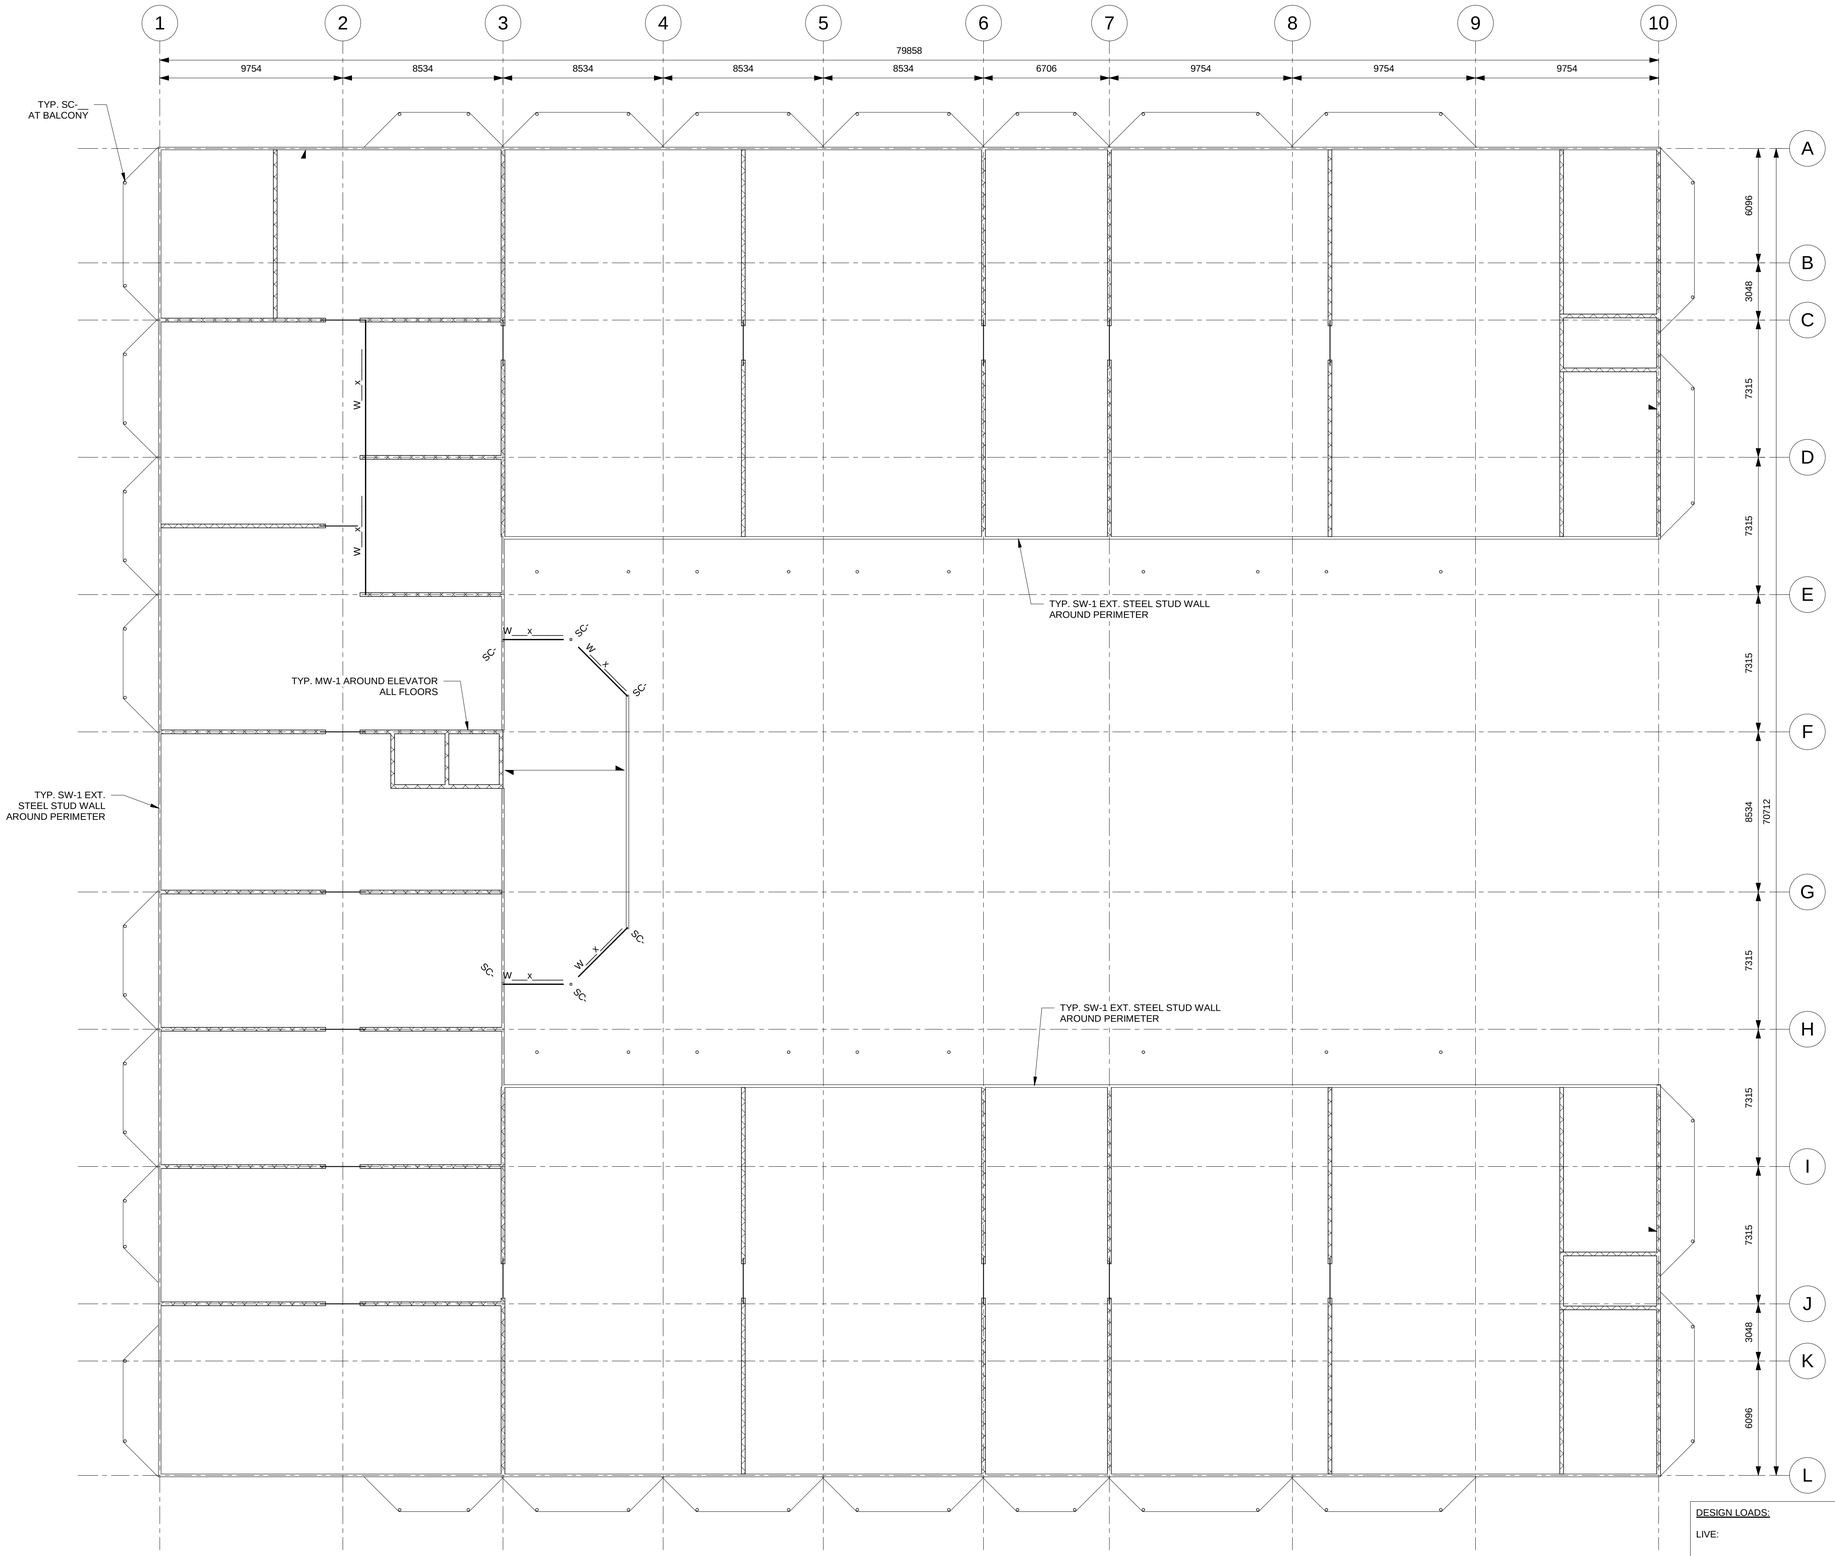

1 / S-6 ROOF FRAMING PLAN
1 : 150

DESIGN LOADS:

LIVE:

DEAD: