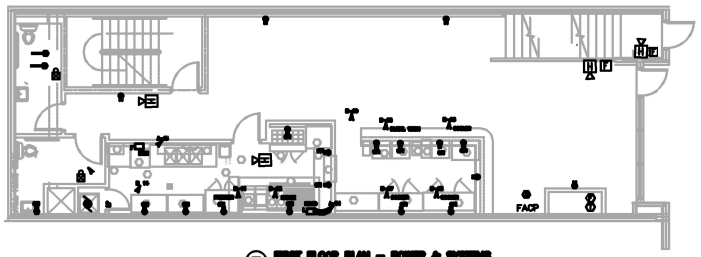

FIRST FLOOR PLAN – POWER & SIGNAL
1/4"=1'-0"

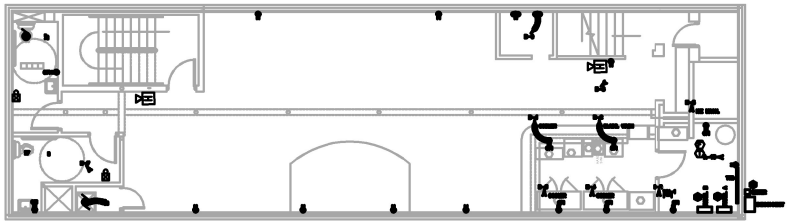

BASEMENT PLAN – POWER & SIGNAL
1/4"=1'-0"

Torry Low Voltage
And Communications
7505 APPLING CENTER DR.
Suite 113
Memphis, TN 38133
901-614-4431

DRAWN BY:
CHECKED BY:

CAFE LIT
111 MADISON AVE.
MEMPHIS, TENNESSEE

BASEMENT AND FIRST FLOOR PLAN – POWER & SIGNALS

SCALE: AS NOTED

REVISION

PROJECT NO.

DATE
5/31/2022

SHEET NUMBER
E3