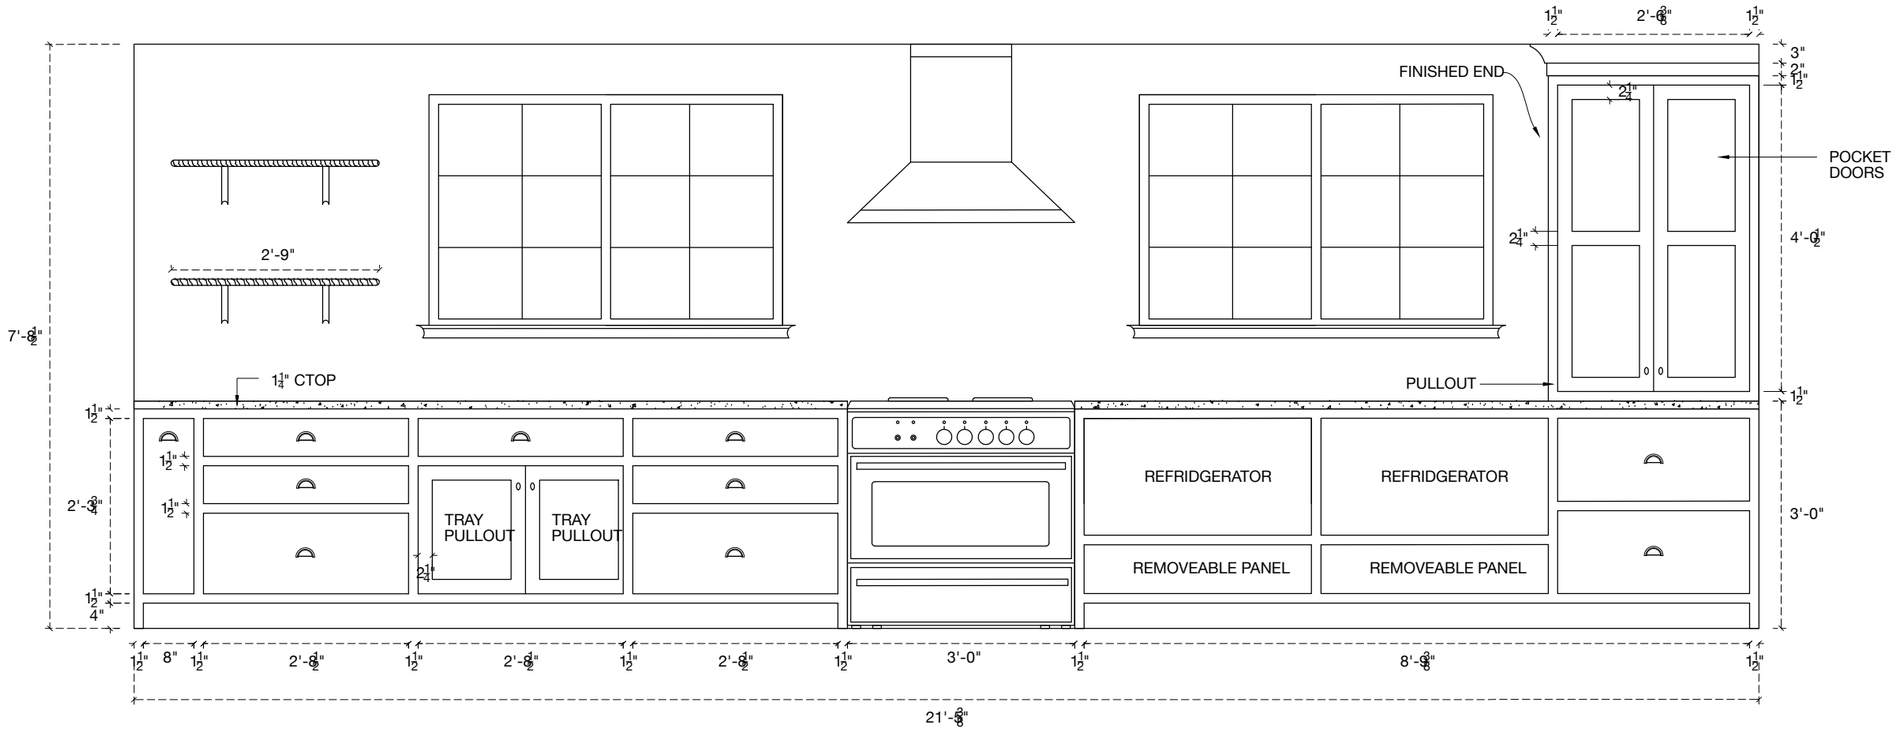

1 ELEVATION: KITCHEN

Scale: 1/2"=1'-0"

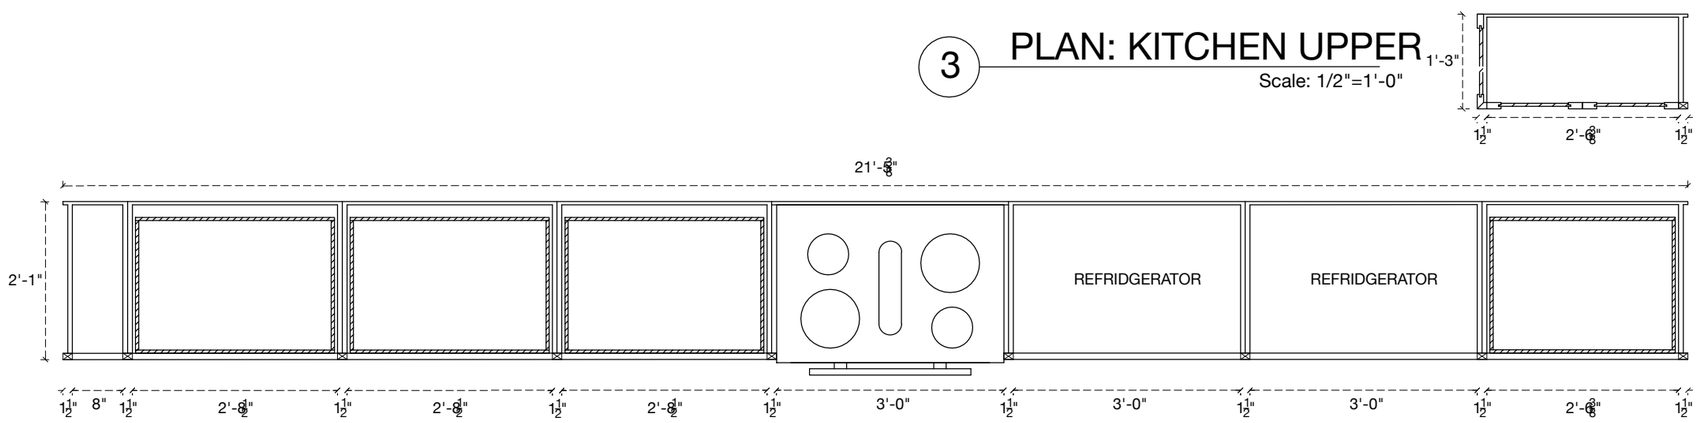

3 PLAN: KITCHEN UPPER

Scale: 1/2"=1'-0"

2 PLAN: KITCHEN LOWER

Scale: 1/2"=1'-0"

MATERIALS	FINISHES	HARDWARE			MISCELLANEOUS
EXTERIOR: 5/4 SOLID MAPLE (PAINT GRADE)	EXTERIOR: PRIMED	SLIDES: BLUMOTION FULL EXTENSION SOFT CLOSE UNDERMOUNTS		CATCHES: NA	STONE COUNTERTOPS BY OTHERS.
INTERIOR: 3/4" MAPLE VENEER PLYWOOD CARCASS W/ 1/2" BACK	INTERIOR: CLEAR COAT FINISH 30 SHEEN	HINGES: CONCEALED EURO HINGES	PULLS: TBD:	PINS: 1/4" SPOON TYPE	BWI TO VERIFY ALL DIMENSIONS, FIXTURES, HARDWARE, & APPLIANCES PRIOR TO FABRICATION

PROJECT :
SHOP DRAWINGS FOR THE
RIDGEFIELD
KITCHEN

DRAWING TITLE :
KITCHEN

SCALE :
AS NOTED

BYRNE WOODWORKING, Inc.
170 HERBERT STREET
BRIDGEPORT, CT 06604
Phone: 203.953.3205
www.byrnewoodworking.com

DRAWN BY :
MW

ORIGINAL DATE :
JUL. 14, 2017

REVISED:

KT1.0