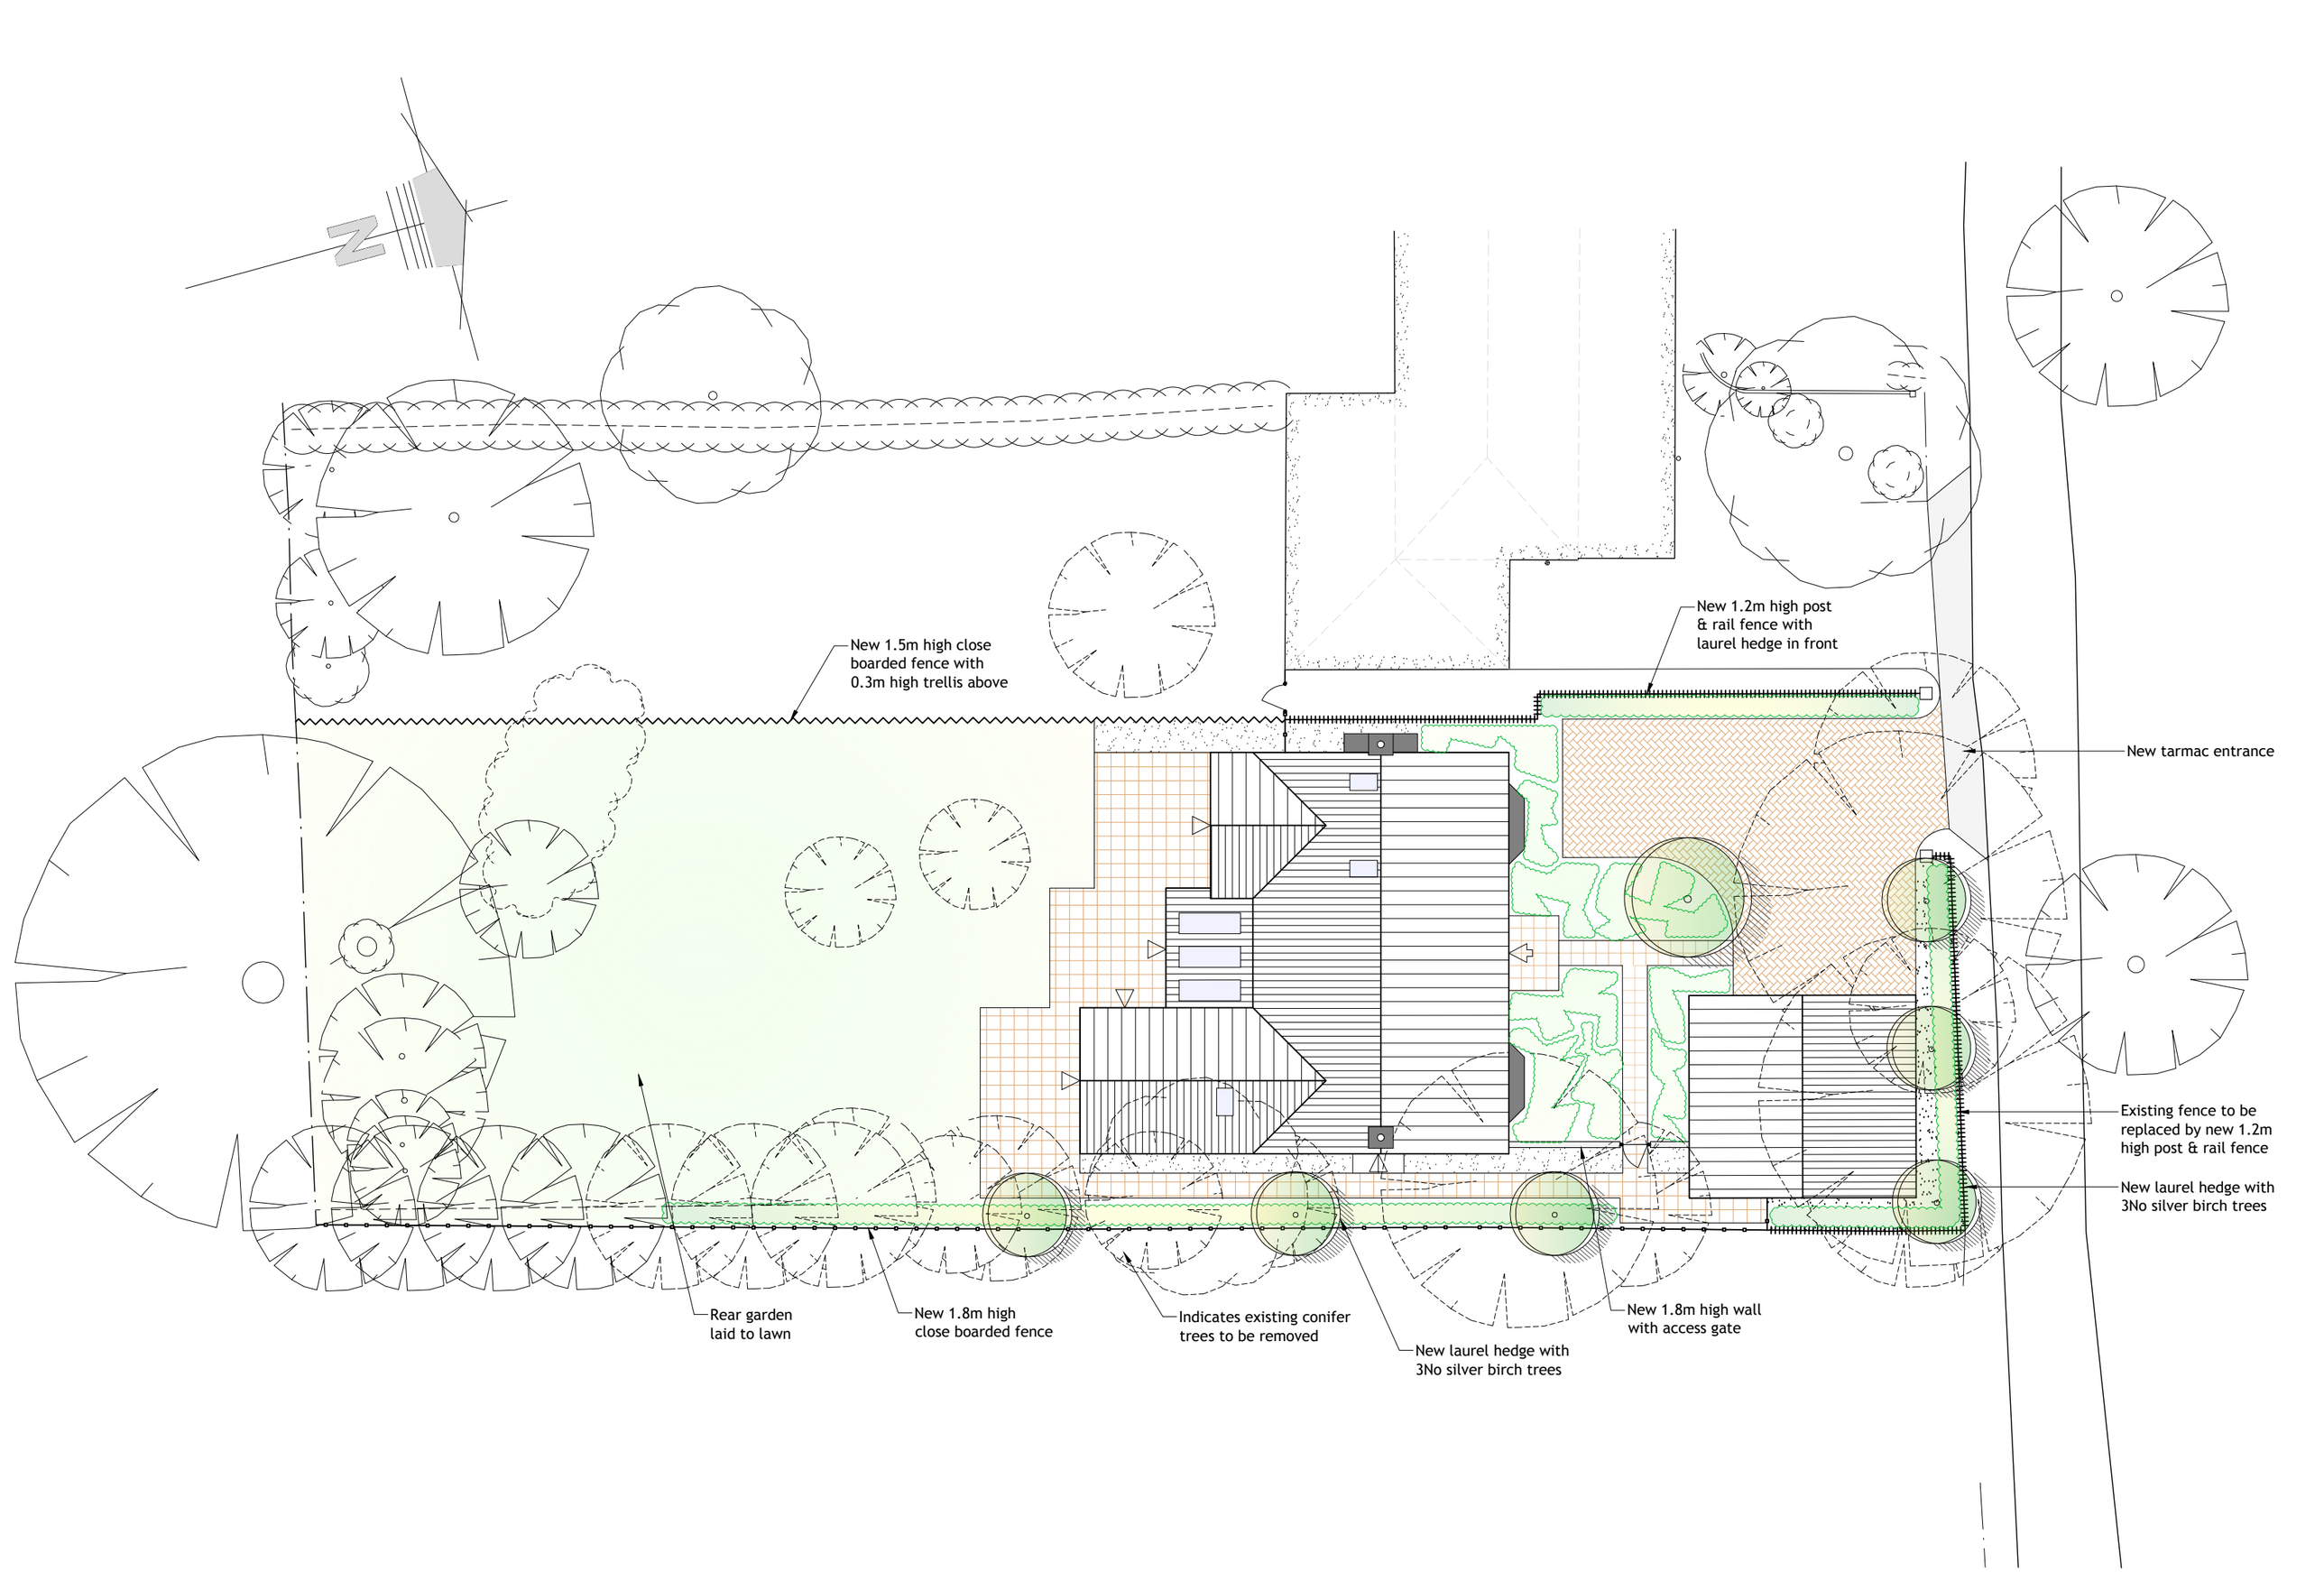
New 1.5m high close boarded fence with 0.3m high trellis above
New 1.2m high post & rail fence with laurel hedge in front
New tarmac entrance
Existing fence to be replaced by new 1.2m high post & rail fence
New laurel hedge with 3No silver birch trees
Rear garden laid to lawn
New 1.8m high close boarded fence
Indicates existing conifer trees to be removed
New laurel hedge with 3No silver birch trees
New 1.8m high wall with access gate