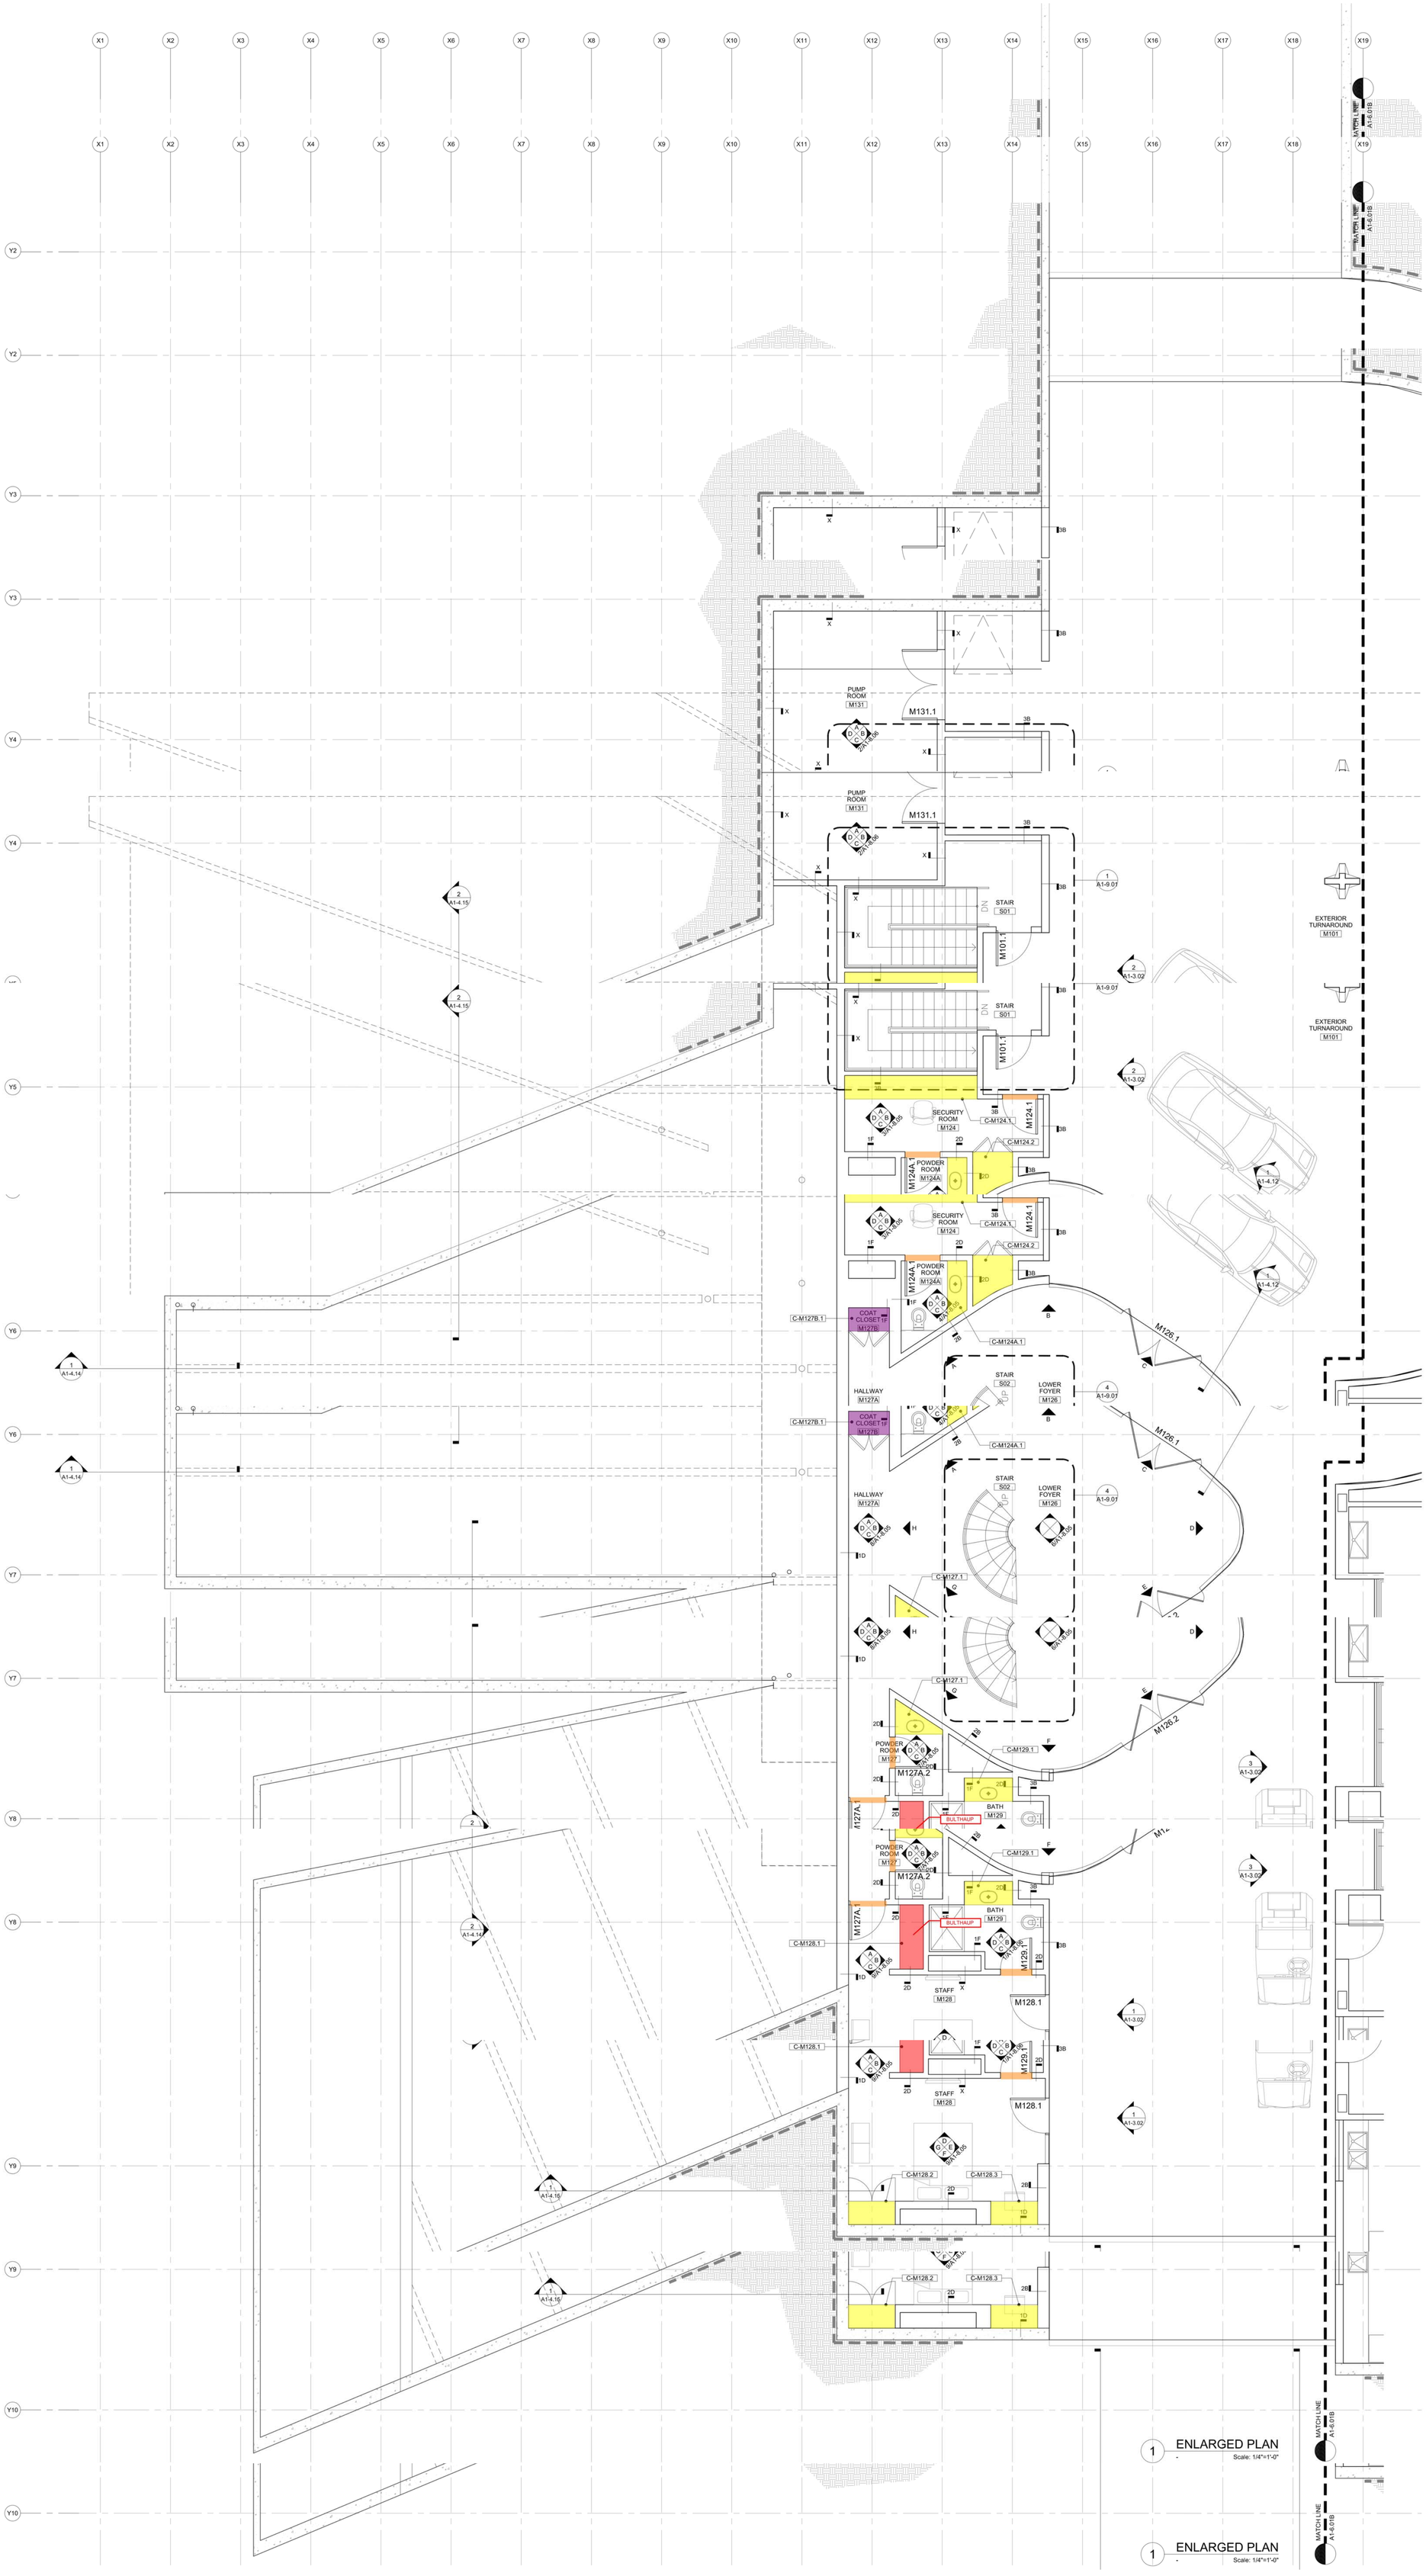

MICHAEL MALTZAN ARCHITECTURE
2801 Hyperion Avenue, Studio 107 / Los Angeles CA, 90027
T (323) 913-3098 F (323) 913-5932

BOOTH FAMILY LIVING TRUST
4107 Lakeplace Lane, TX 78746
T (512) 330-9089 F (512) 472-7805

Civil Engineer / Land Surveyor:
CUNNINGHAM / ALLEN
3103 Bee Caves Road, Suite 202 /Austin, TX 78746
T (512) 327-2946 F (512) 327-2973

Geotechnical Engineer:
FUGRO INC.
8613 Cross Park Drive / Austin, TX 78754
T (512) 977-1800 F (512) 973-9966

Structural Engineer:
GUY NORDENSON AND ASSOCIATES
225 Varick St. 6th Floor / New York, NY 10014
T (212) 776-9119 F (212) 766-9016

MEP Engineer:
BURO HAPPOLD CONSULTING ENGINEERS INC.
9601 Jefferson Blvd., Suite B / Culver City, CA 90232
T (212) 776-9119 F (212) 766-9016

Landscape Architect:
COEN + PARTNERS
400 First Avenue North, Suite 210
Minneapolis, MN 55401
T (612) 341-8070 F (612) 339-5907

Lighting Designer:
ISOMETRIX LIGHTING + DESIGN
8 Glasshouse Yard / London, EC1A 4JN
United Kingdom
T (44) 207 253 2888 F (44) 207 253 2899

Waterproofing Consultant:
WISS, JANNEY, ELSTNER ASSOCIATES, INC.
13581 Pond Springs Road, #107
Austin, Texas
T (512) 835-0940 F (512) 835-6268

Elevator Consultant:
PERSOHN/HAHN ASSOCIATES, INC.
494 South Seguin Street #204
New Braunfels, TX 78130
T (830) 626-3980 F (830) 626-3982

Acoustical Consultant:
DICKENSHEETS DESIGN ASSOCIATES, LLC
12335 Haymeadow Drive, Suite 200
Austin, TX 78750-1935
T (512) 331-8977 F (512) 331-8947

Hardware Consultant:
FINISH HARDWARE TECHNOLOGY
12035 Saticoy Street, Suite F
North Hollywood, CA 91605
T (818) 982-2102 F (818) 982-5062

Audio Visual Designer:
AUDIO COMMAND SYSTEMS
1527 Pontius Avenue
Los Angeles, CA 90025
T (310) 444-3882 F (310) 444-3883

Home Automation:
AVAI
3801 S. Capital of Texas Highway, Suite 230
Austin, TX 78704
T (512) 301-9445 F (512) 692-2946

Commissioning and Sustainability Consultant:
ACR ENGINEERING, INC.
907 South Congress Avenue
Austin, TX 78704-1741
T (512) 440-8333 F (512) 440-8328

Security Consultant:
GAVIN DE BECKER + ASSOCIATES
11684 Ventura Blvd, #440
Studio City, CA 91604
T (818) 505-0177 F (818) 506-0426

Pool Consultant:
AQUATICS CONSULTANTS, INC.
13145 SW 104 Terrace
Miami, Florida, 33186
T (305) 383-7266 F (305) 386-1168
T (512) 440-8333 F (512) 440-8328

stamp

NOT FOR CONSTRUCTION

stamp

NOT FOR CONSTRUCTION

description	date
DD 50%	11-09-2009
DD 100%	01-04-2010

description	date
DD 50%	11-09-2009
DD 100%	01-04-2010

BULL CREEK

BULL CREEK RESIDENCE

4909 RANCH ROAD 2222, AUSTIN, TX 78731

title

MAIN HOUSE RESIDENCE

4909 RANCH ROAD 2222, AUSTIN, TX 78731

title

MAIN HOUSE ENLARGED FIRST FLR PLAN NORTH

project number 0707 | sheet number A1-6.01A

ENLARGED FIRST FLR PLAN NORTH

project number 0707 | sheet number A1-6.01A

scale AS NOTED

© MICHAEL MALTZAN ARCHITECTURE INC

1/4/2010 11:37 PM
\\vboxsvr\projects\0707\Cad\Arch-MMA\Dwg\Projects\0707Cad\Arch-MMA\Dwg\Sets\A1-6.01A MH ENLARGED FIRST FLR\A1-6.01A MH ENLARGED FIRST FLR PLAN NORTH.dwg
11:37 PM
\\vboxsvr\projects\0707\Cad\Arch-MMA\Dwg\Projects\0707Cad\Arch-MMA\Dwg\Sets\A1-6.01A MH ENLARGED FIRST FLR\A1-6.01A MH ENLARGED FIRST FLR PLAN NORTH.dwg