MAIN BACKPAN - HOLE LAYOUT

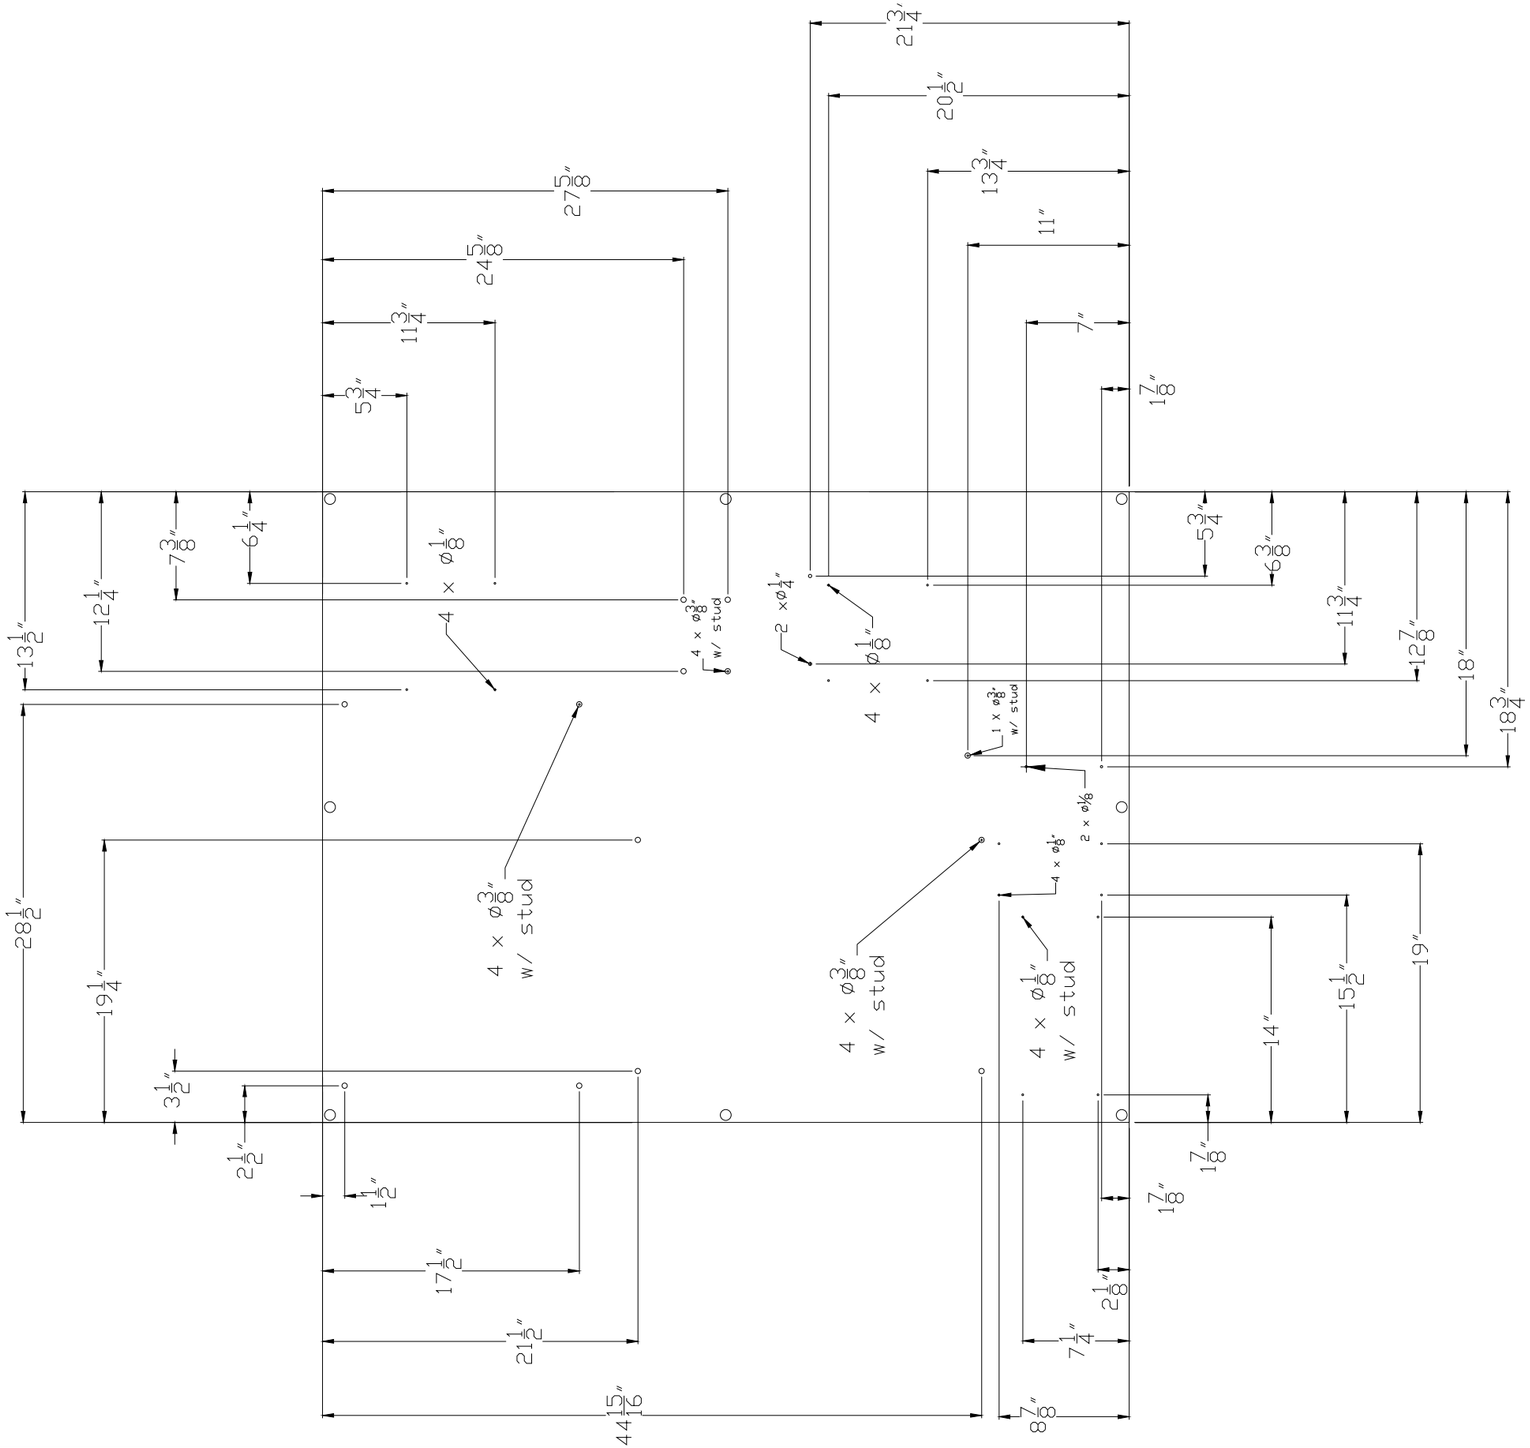

NOTES:

PART #	12257	REFERENCE DRAWINGS		REVISIONS				
		DWG. NO.	DESCRIPTION	REV	DESCRIPTION	DATE	REV BY	APP BY
				0	PROPOSED (HOLE LAYOUT)	2013-11-27	SS	DM

PREPARED BY: S.SAM

PERMIT STAMP

ENGINEERS STAMP

DRAWN	S.SAM
CHECKED	DM
ISSUED	2013-11-27
AS BUILT	2013-12-18
PROJECT NO.	SCALE
ELE-0007	N.T.S.

CANADIAN ADVANCED ES

CANADIAN ADVANCED ESP

VFD, ACT3 ESP, 145kVA @ 460V, 60Hz, 180A (LI

LAYOUT DRAWINGS

FILENAME	DRAWING NO.
PN12257-E-101.dwg	PN12257-E-101