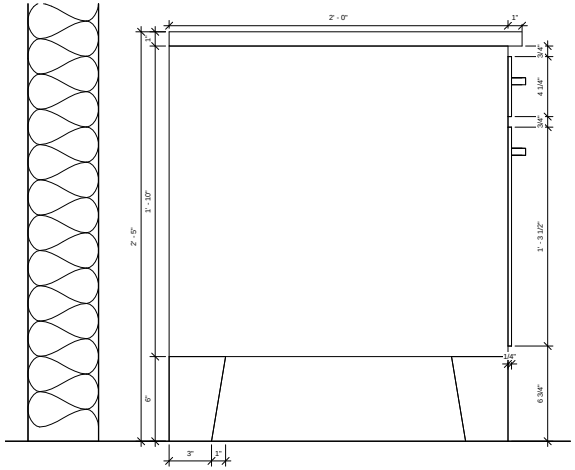

4 Section 2
3" = 1'-0"

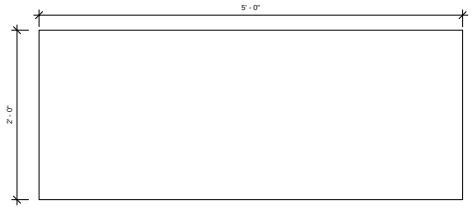

1 Credenza Plan
1 1/2" = 1'-0"

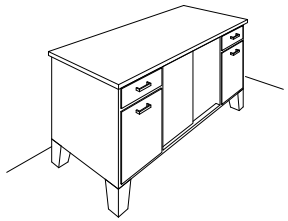

2 3D View 6

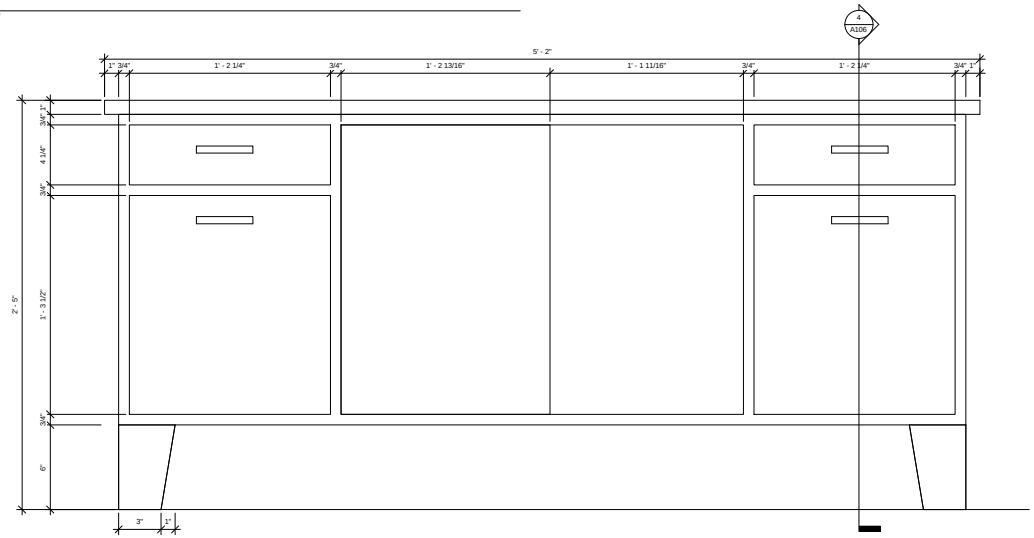

3 Elevation 1 - a
3" = 1'-0"

A.M. ITANI
www.behance.net/solastalgia

1610 Calisto
Galilean Group, 10759000
Jupiter

No.	Description	Date

Notes:

Wellness Center,
Ithaca NY

Credenza

Project number	Project Number
Date	Issue Date
Drawn by	Author
Checked by	Checker

A106

Scale	As indicated

5/16/2015 6:01:09 PM