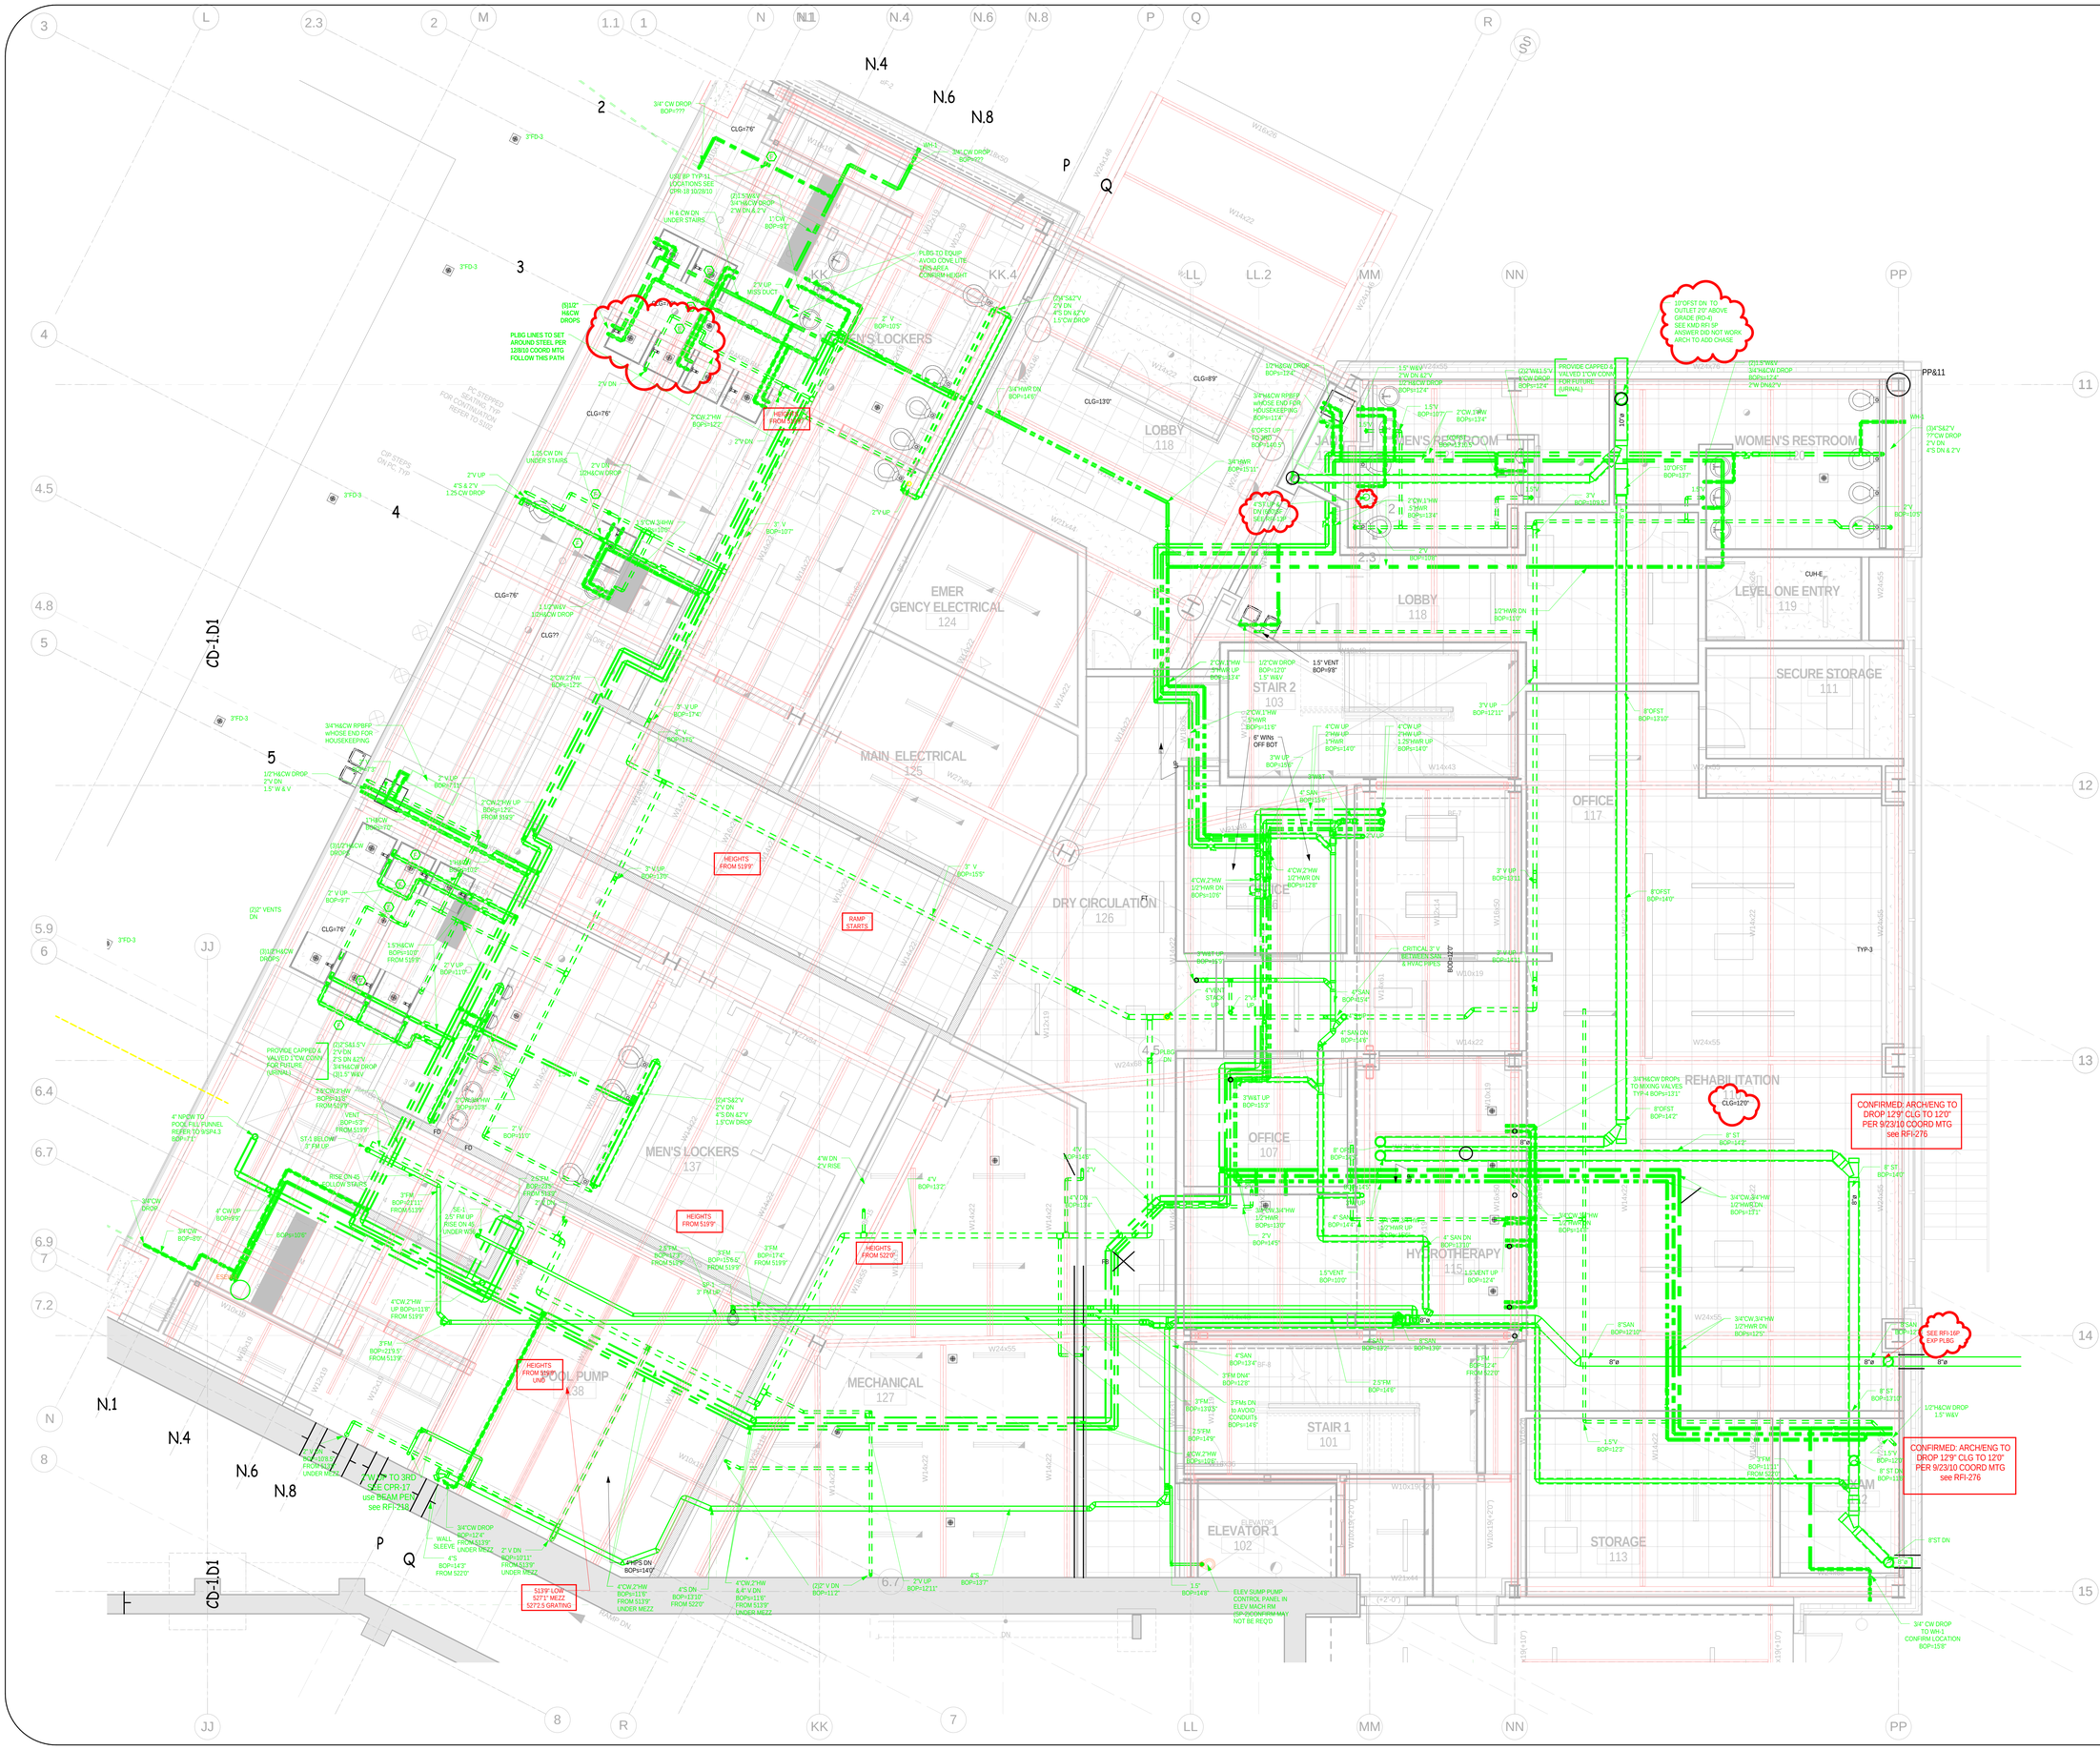

ARCHITECT	
MECH. ENG.	
G.C. / CONSTR. MGR.	
HVAC MECH.	
DUCTWORK	
PLUMBING	
FIRE PROTECT.	
ELECTRICAL	
CLASH REPORT	
TRADE	SIGNATURE / DATE

ACCEPTANCE/SIGN-OFF

This Coordination Drawing is intended to aid in the Mechanical Installation and is only a guide. For design intent and more information Please see Contract Drawings. Confirm Submittals are approved before Final connection to all equipment.

① 12-D-Plbg
1/4" = 1'-0"