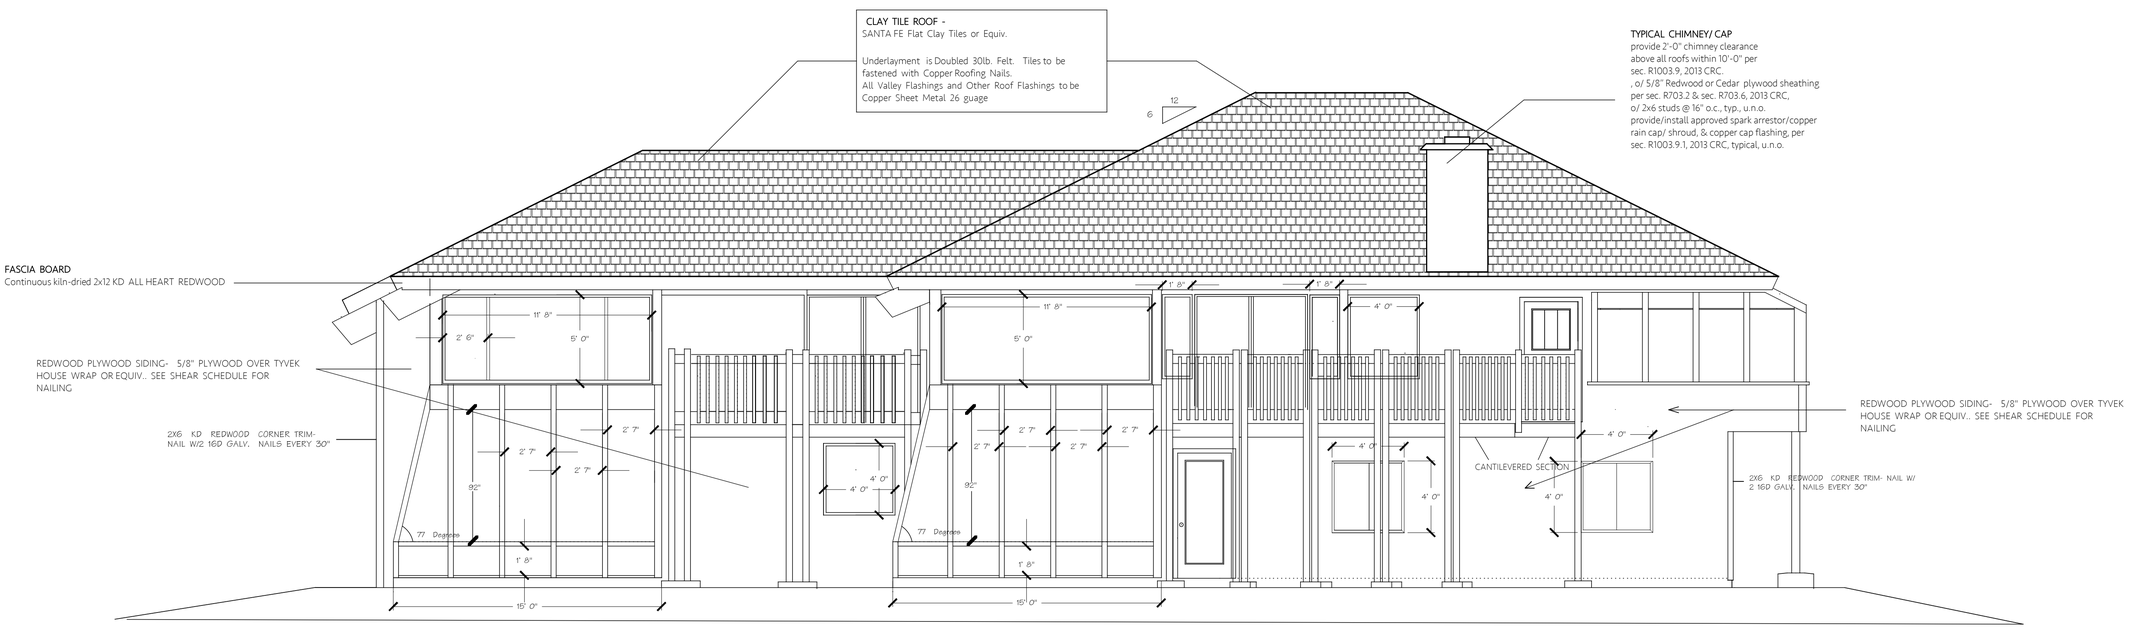

EAST ELEVATION

SCALE: 1/4 " = 1 FT

REVISIONS

1

1

JUNE 28, 2017